



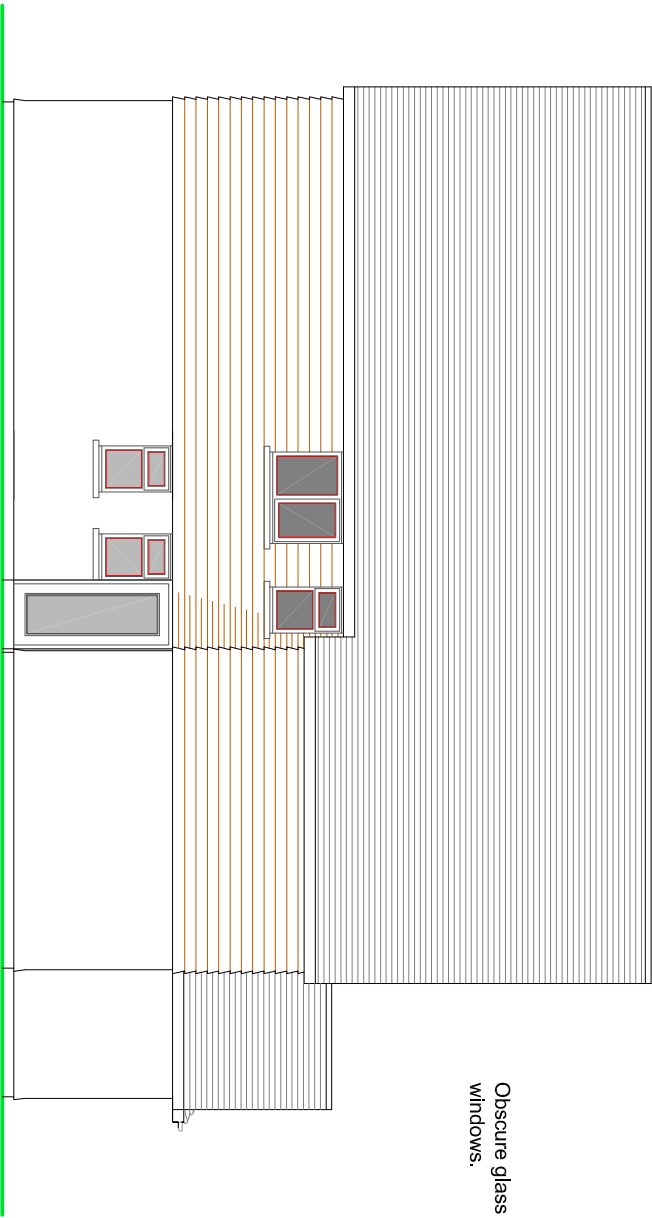


Obscure glass fitted to side facing first floor windows.


SIDE ELEVATION

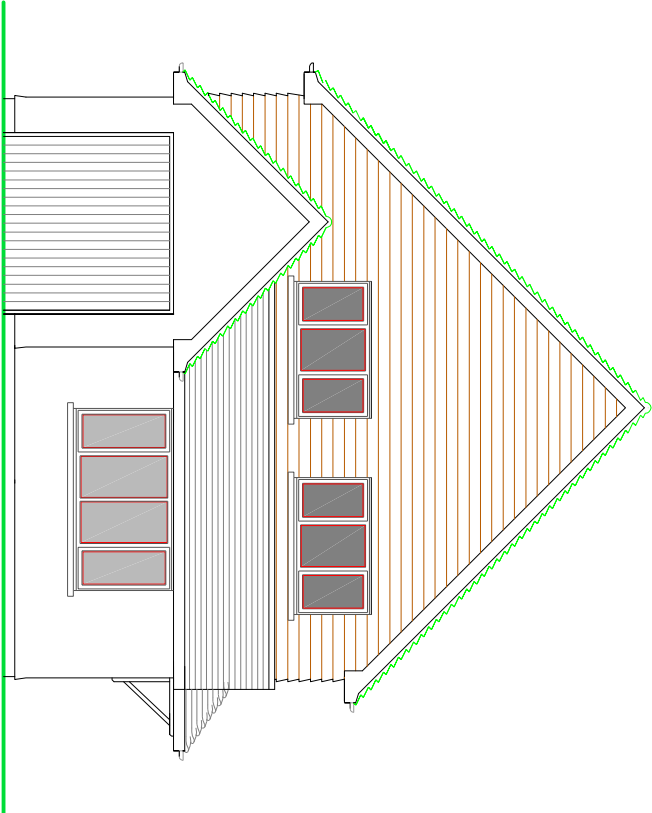

FRONT ELEVATION

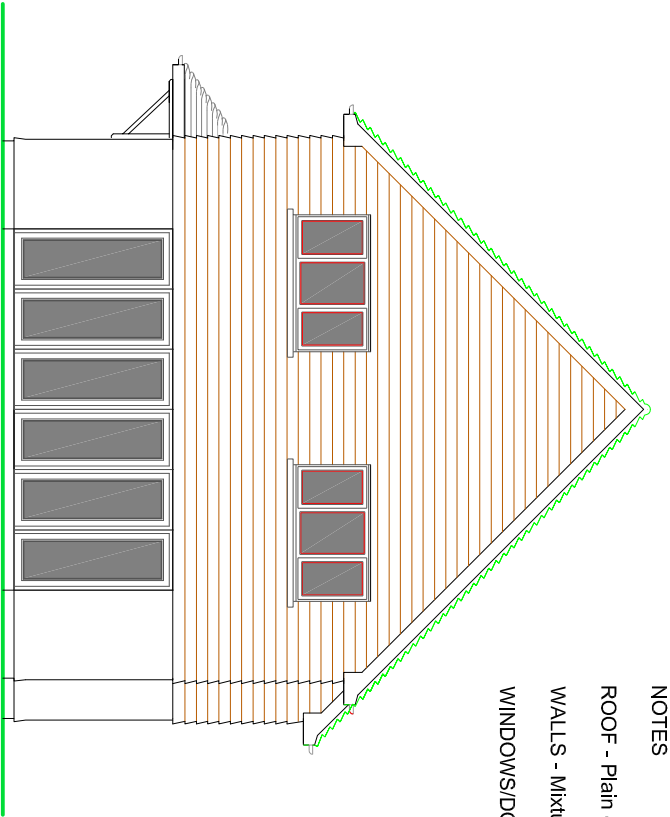


- NOTES
- ROOF - Plain clay tiles.
 - WALLS - Mixture of painted render and stained weatherboarding above.
 - WINDOWS/DOORS - Powder coated aluminium framed double glazed units.

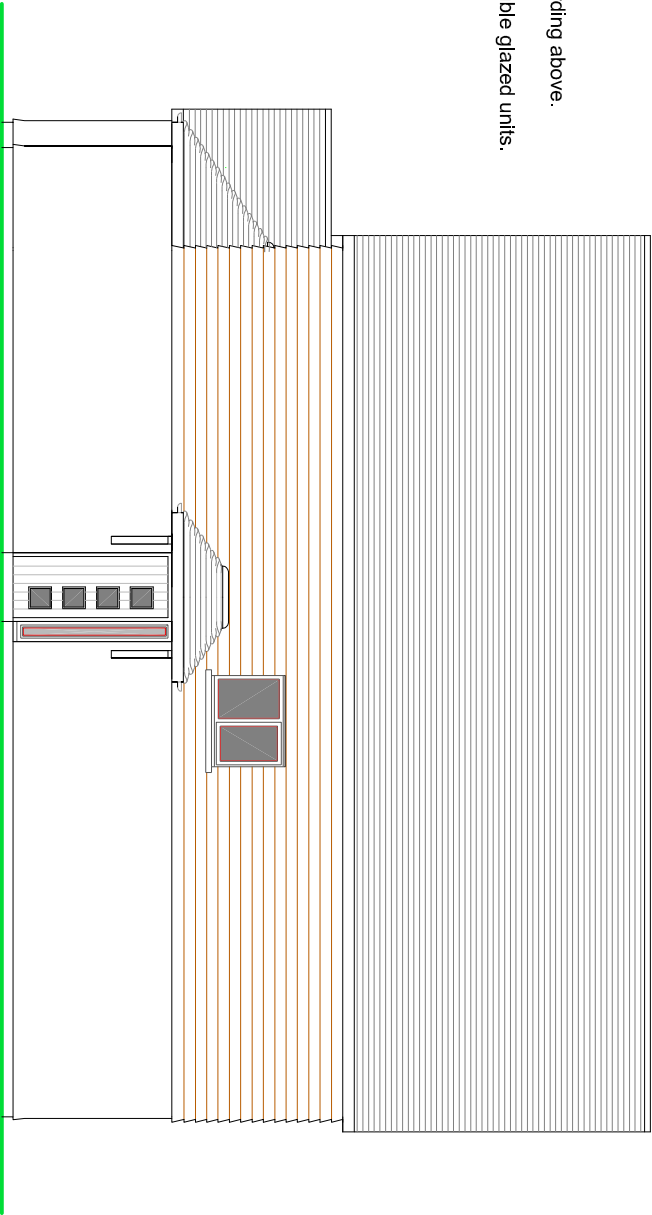

SIDE ELEVATION

REAR ELEVATION

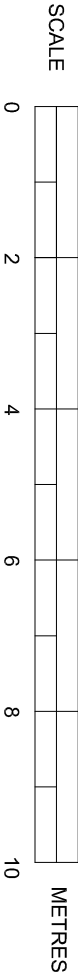

PROPOSED ELEVATIONS

SUSSEX BUILDING CONSULTANCY LIMITED

2 SECOND AVENUE, FELPHAM,
BOGNOR REGIS, WEST SUSSEX.

SCALE - 1/100 REV - E DATE - 25/04/2018



Partner
LABC

3 NORTHCOTE ROAD
BOGNOR REGIS
PO21 1LZ
TEL - (01243) 861379