

No. 1 SECOND AVENUE - SHEGAR

4,200 mm

400 mm

'Atco' drainage channel.

Permeable paved driveway and hardstanding.

Lawn

Grass Verge

Pedestrian gate.

1.0 metre high close boarded fence.

No. 2 SECOND AVENUE

Form new manhole on existing drain run.

Remove cherry tree sapling.

Patio

Lawn

Bin storage.

1.8 metre high close boarded fence.

Existing garden building to be removed.


Cycle storage.

SHED

BOAT STORE

PROPOSED PLOT PLAN

SCALE

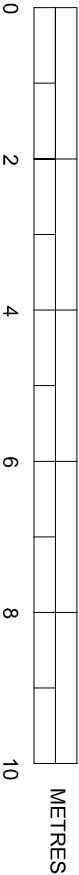

METRES

SUSSEX BUILDING CONSULTANCY LIMITED

2 SECOND AVENUE, FELPHAM,
BOGNOR REGIS, WEST SUSSEX.

SCALE - 1/100 REV - E DATE - 02/05/2018

