



SITE PLAN AND ELEVATIONS

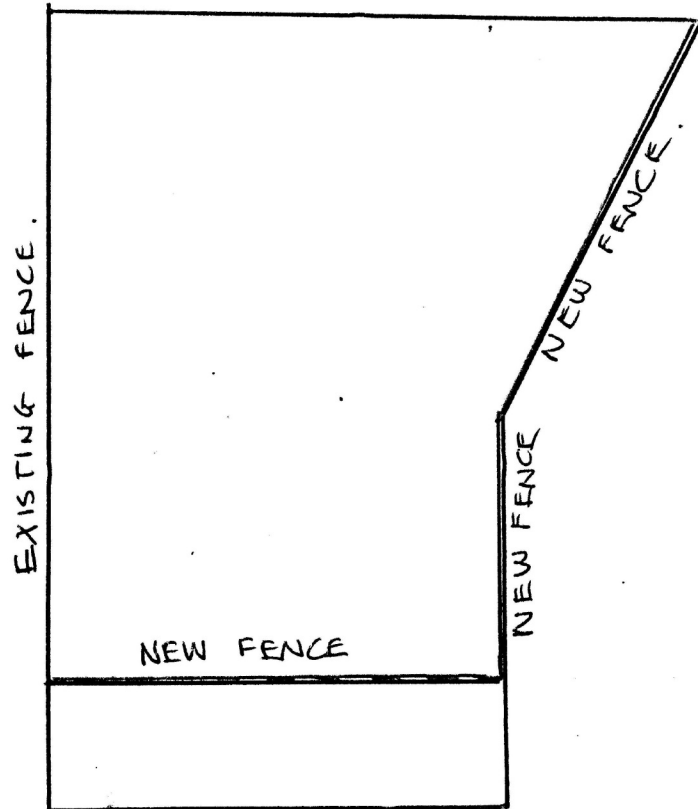


SCALE 1:100

JAN '13.

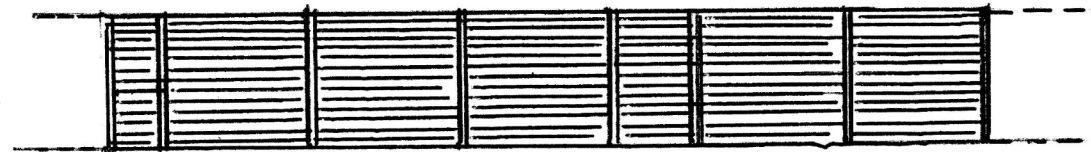


WEST ELEVATION (EXISTING FENCE)

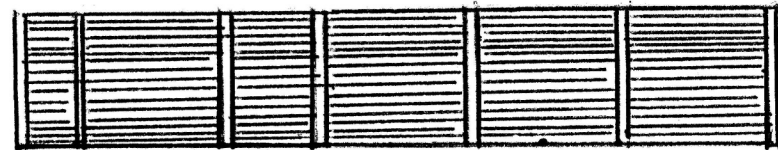

EAST ELEVATION (NEW FENCE)

ALL FENCING IS
LAP PANEL FENCING.
HEIGHT 1.83M.

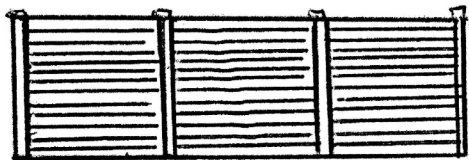

SOUTH ELEVATION
(NEW FENCE)