


NOTES


ROOF - Glass fibre or felted flat roofing to extension.

WALLS - Painted pebble dash render to match existing.


WINDOWS/DOORS - White framed PVC double glazed units.

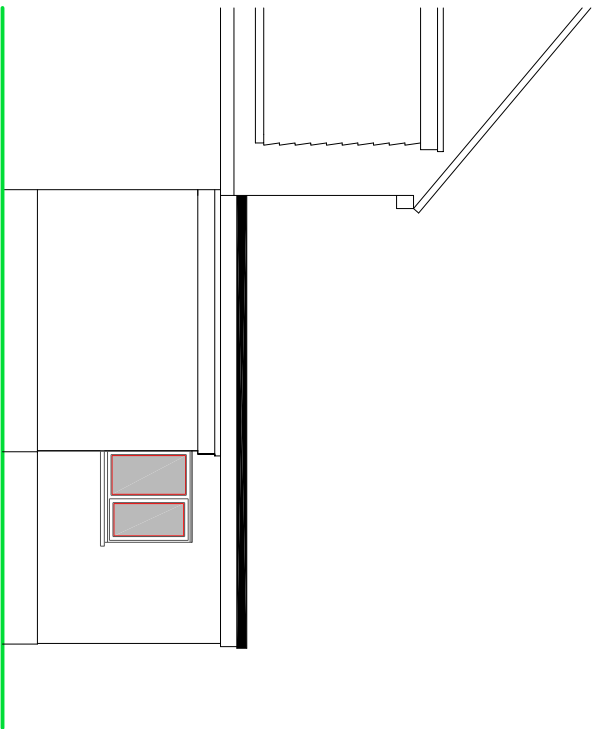

SIDE ELEVATION

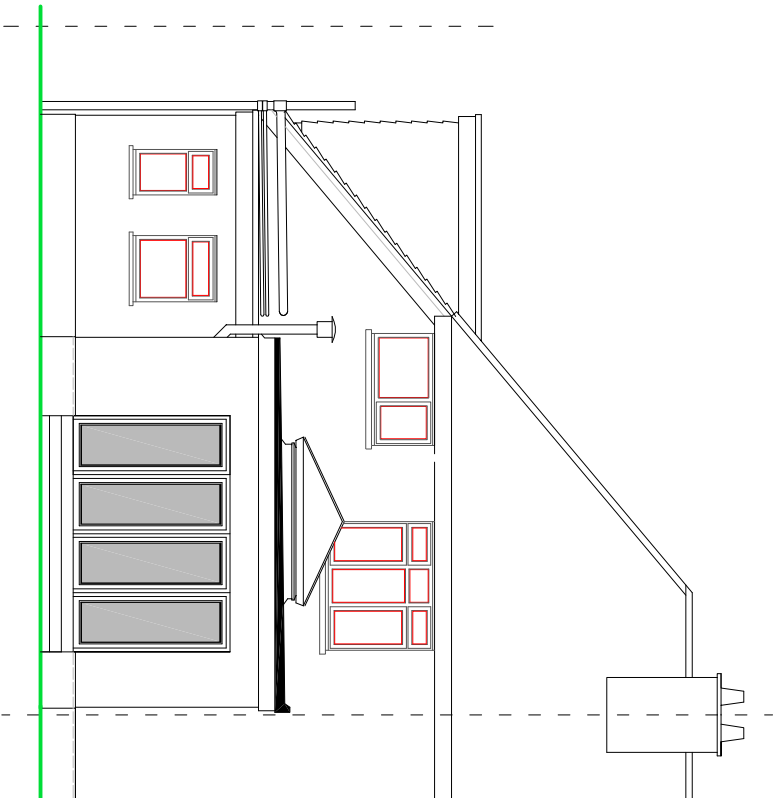


REAR ELEVATION

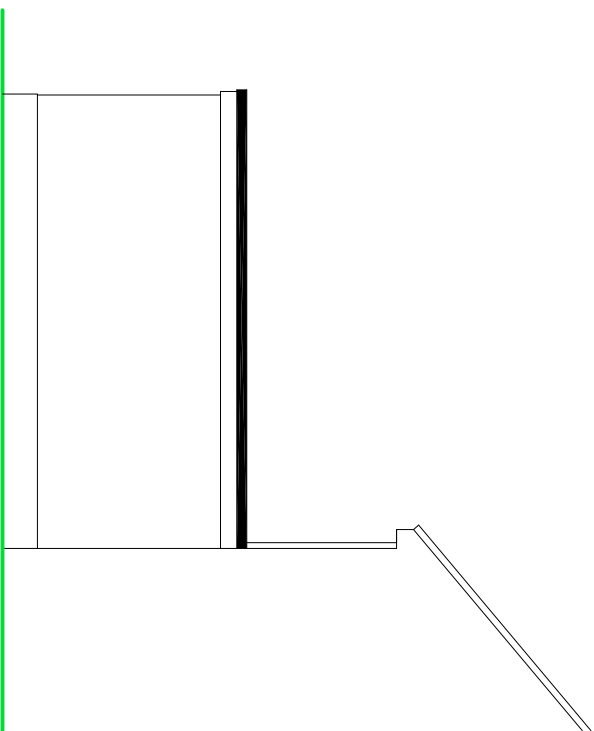

SIDE ELEVATION

EXISTING ELEVATIONS

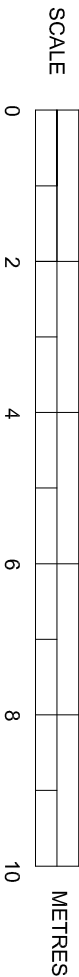

SUSSEX BUILDING CONSULTANCY LIMITED	
30 LINKS AVENUE, FELPHAM, BOGNOR REGIS, WEST SUSSEX.	
SCALE - 1/100 REV - A DATE - 01/03/2018	
 LABC partner	3 NORTHCOTE ROAD BOGNOR REGIS PO21 1LZ TEL - (01243) 861379