


NOTES


ROOF - Glass fibre or felted flat roofing to extension.

WALLS - Painted pebble dash render to match existing.


WINDOWS/DOORS - White framed PVC double glazed units.

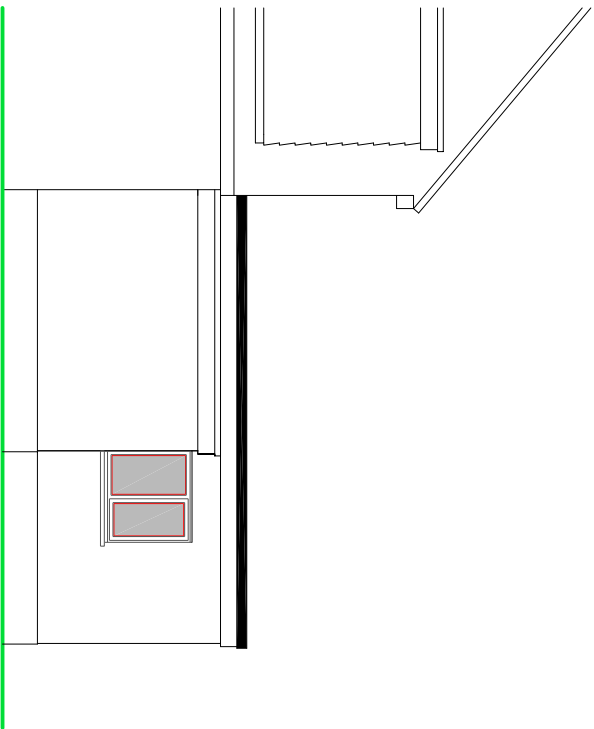

SIDE ELEVATION

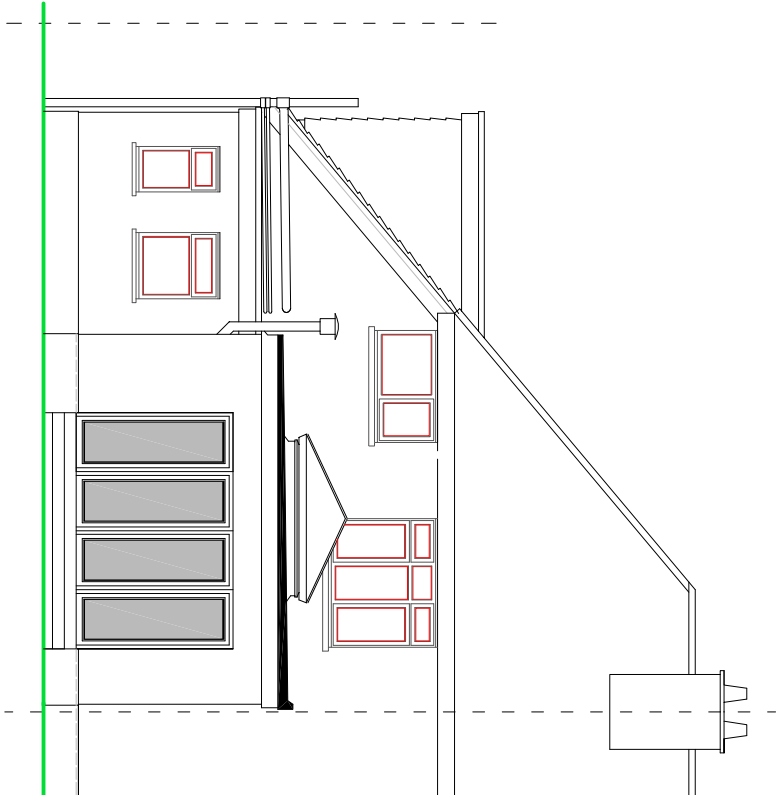


REAR ELEVATION

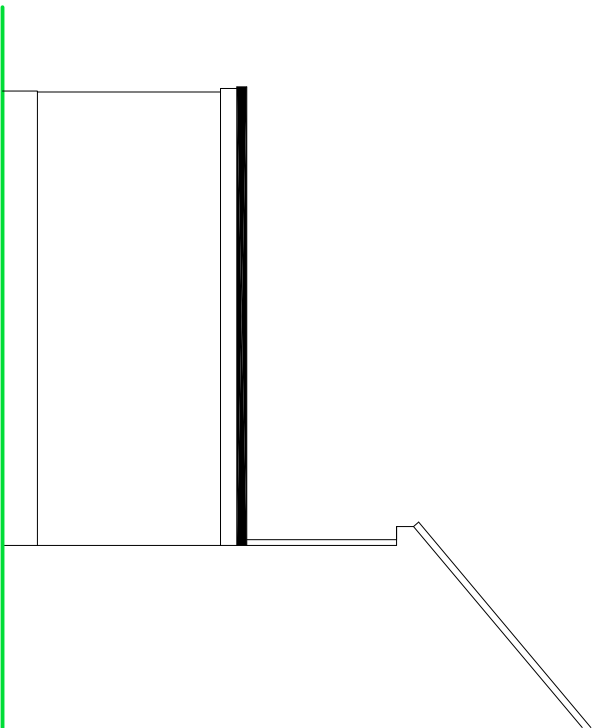

SIDE ELEVATION

PROPOSED ELEVATIONS

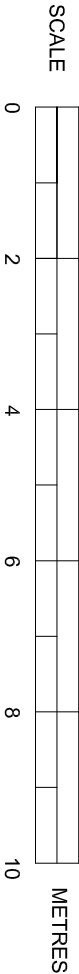

SUSSEX BUILDING CONSULTANCY LIMITED 30 LINKS AVENUE, FELPHAM, BOGNOR REGIS, WEST SUSSEX. SCALE - 1/100 REV - A DATE - 01/03/2018	 partner LABC 3 NORTHCOTE ROAD BOGNOR REGIS PO21 1LE TEL - (01243) 861379
--	---