




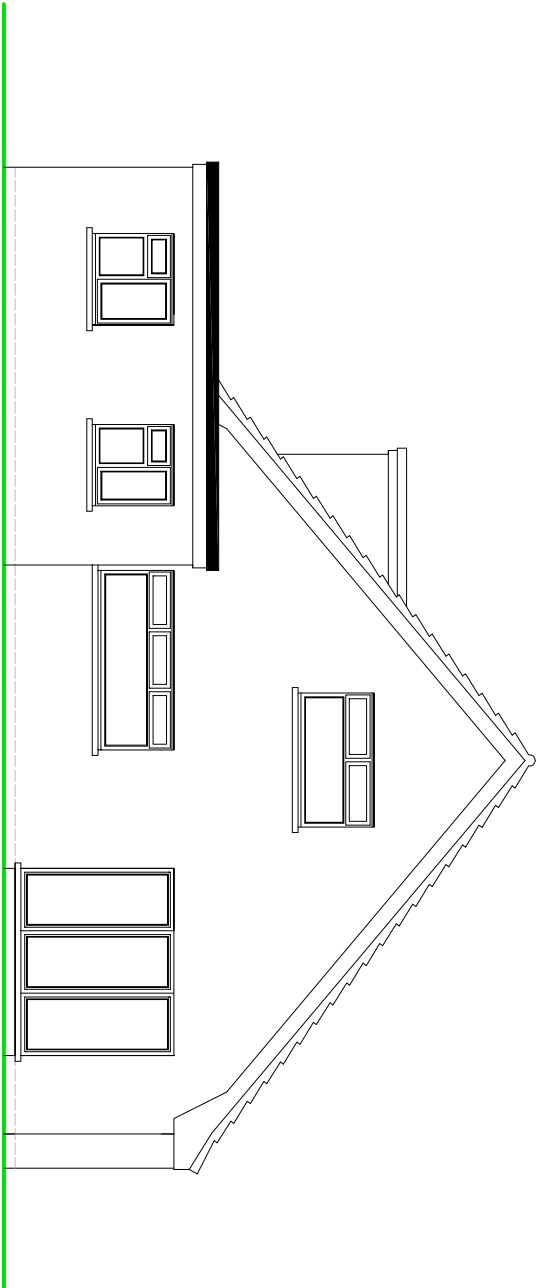

REAR ELEVATION

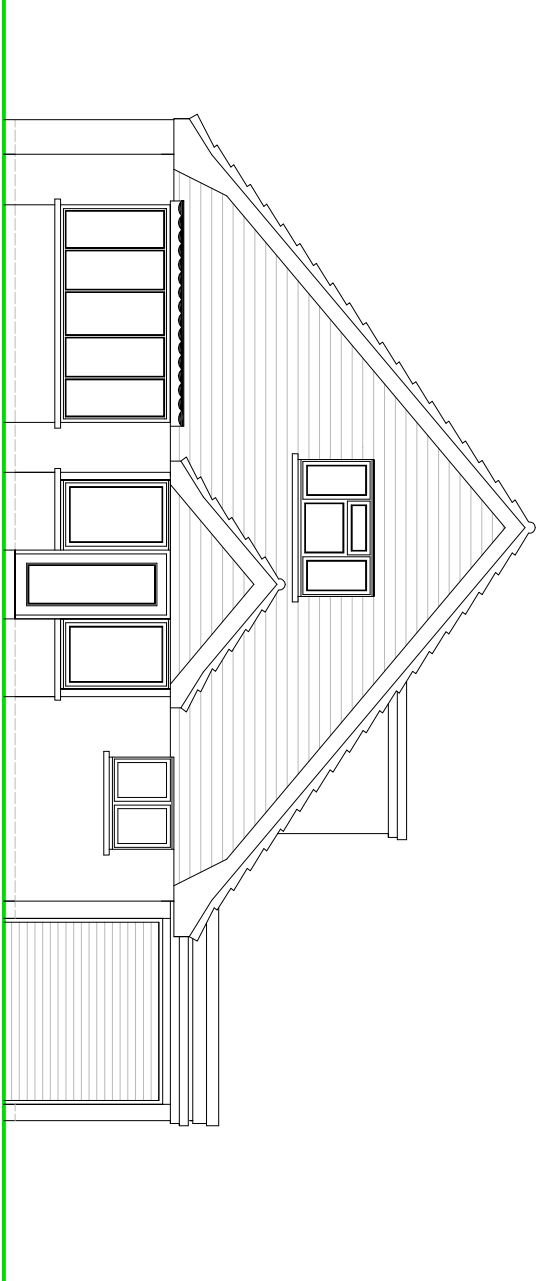

FRONT ELEVATION

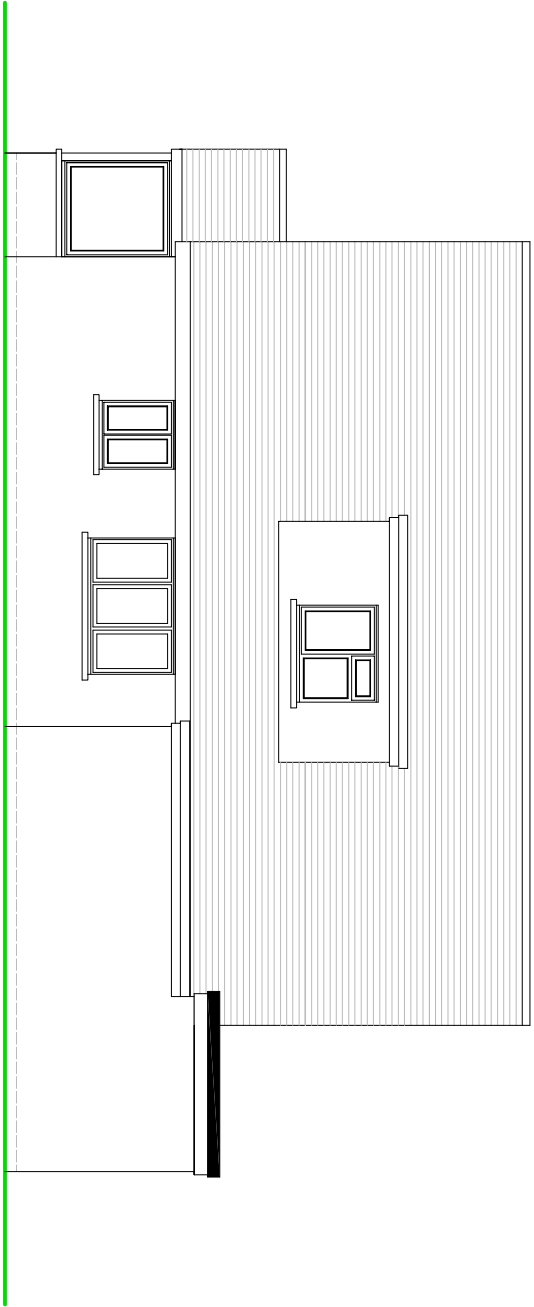

SIDE ELEVATION

NOTES

ROOF - Dark plain concrete tiles to pitched roof, lead flat roof to bay window.

WALLS - Painted render detail to external walls.

WINDOWS/DOORS - White PVC framed double glazed units.

EXISTING ELEVATIONS



SUSSEX BUILDING CONSULTANCY LIMITED

17 FIRST AVENUE, FELPHAM,
BOGNOR REGIS, WEST SUSSEX.

SCALE - 1/100 REV - DATE - 19/03/2020



Partner
LABC
3 NORTHOLME ROAD
PO2 5LZ
TEL - (01243) 881979