




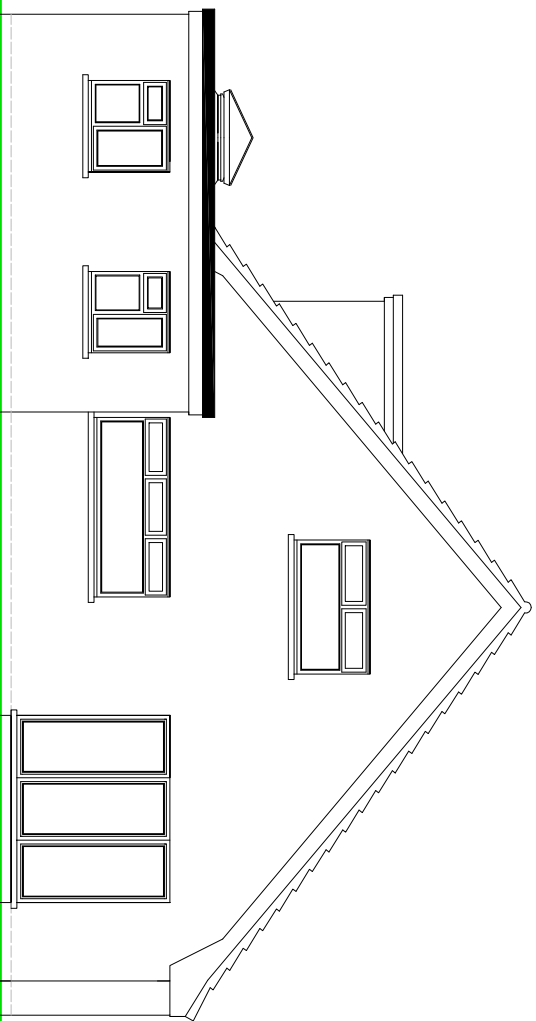

REAR ELEVATION

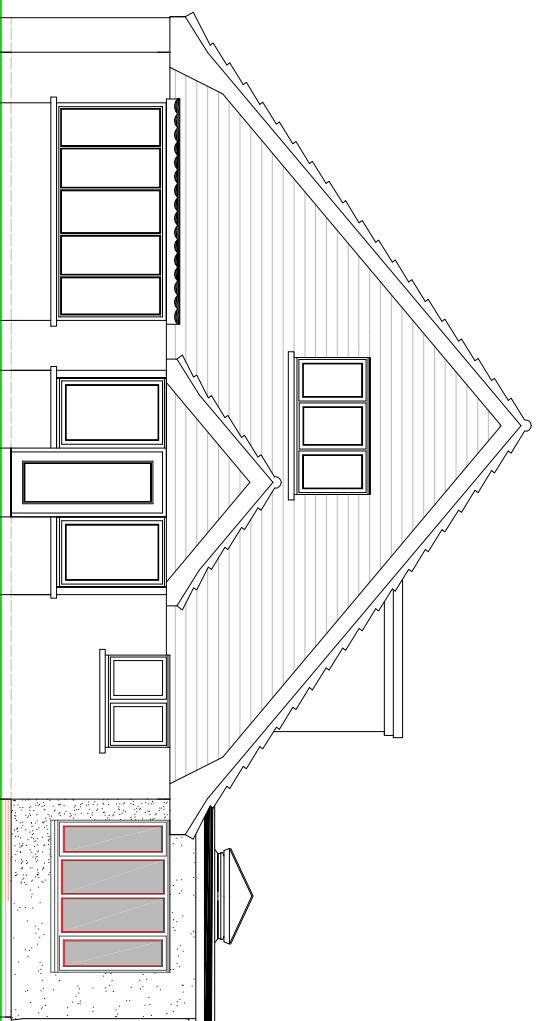

FRONT ELEVATION

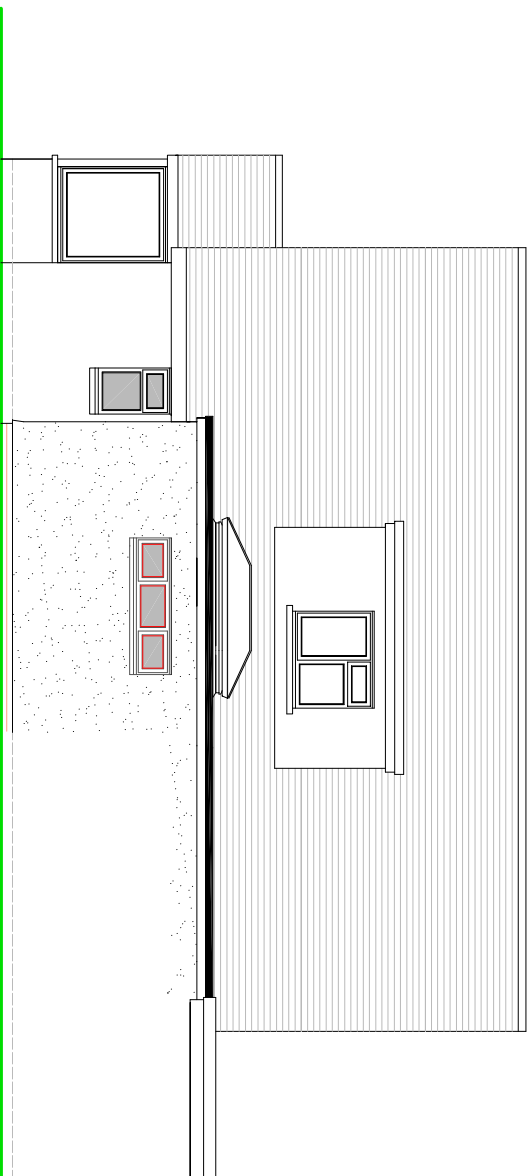

SIDE ELEVATION

PROPOSED ELEVATIONS


NOTES

ROOF - Dark coloured GRP covered flat roof covering.

WALLS - Painted render detail to external walls to match existing.

WINDOWS/DOORS - White PVC framed double glazed units.

SCALE

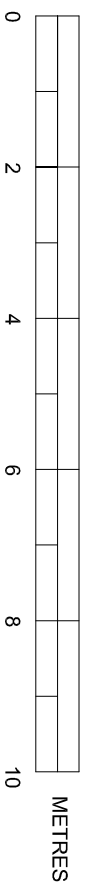

SUSSEX BUILDING CONSULTANCY LIMITED

17 FIRST AVENUE, FELPHAM,
BOGNOR REGIS, WEST SUSSEX.

SCALE - 1/100 REV - B DATE - 02/07/2020

