



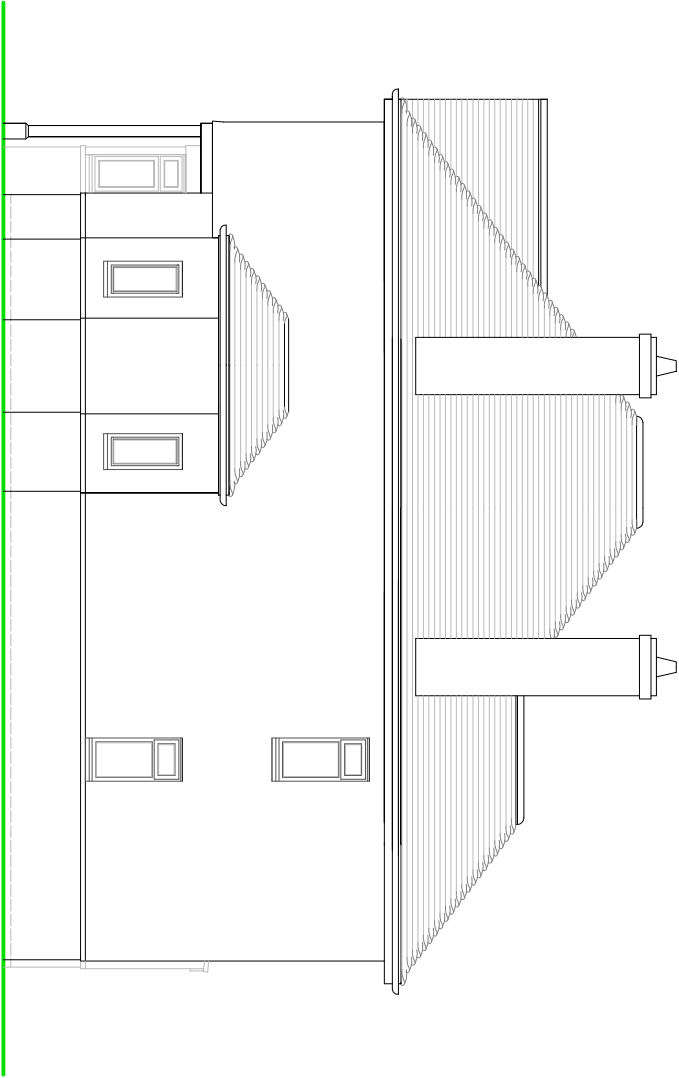

SIDE (EAST) ELEVATION

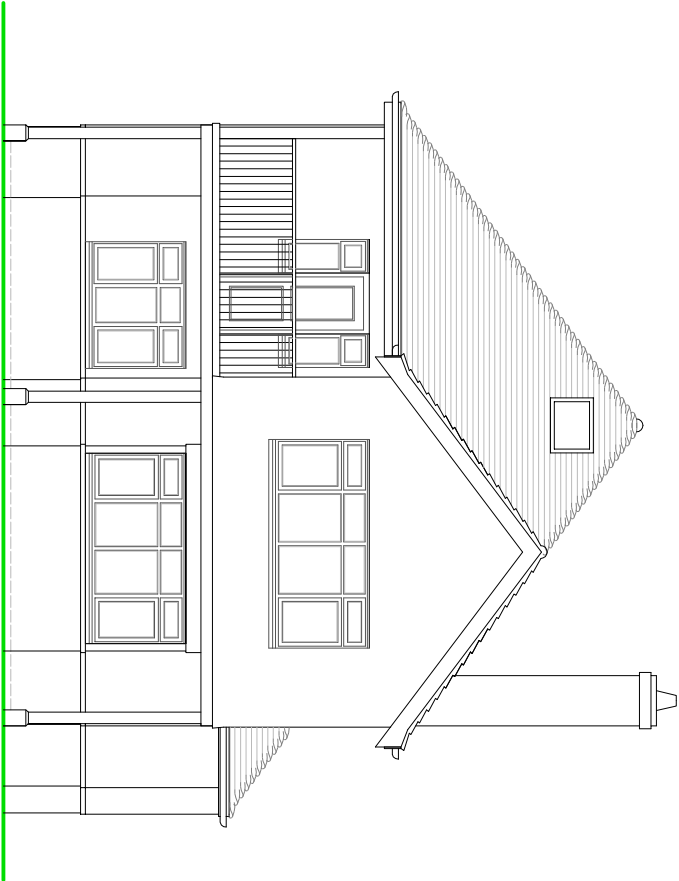


FRONT ELEVATION

NOTES


ROOF - Plain clay tiles to pitched roof.

WALLS - Mixture of painted pebble dash render with face brickwork plinth and some plain tile hanging.


WINDOWS/DOORS - White framed PVC double glazed units.

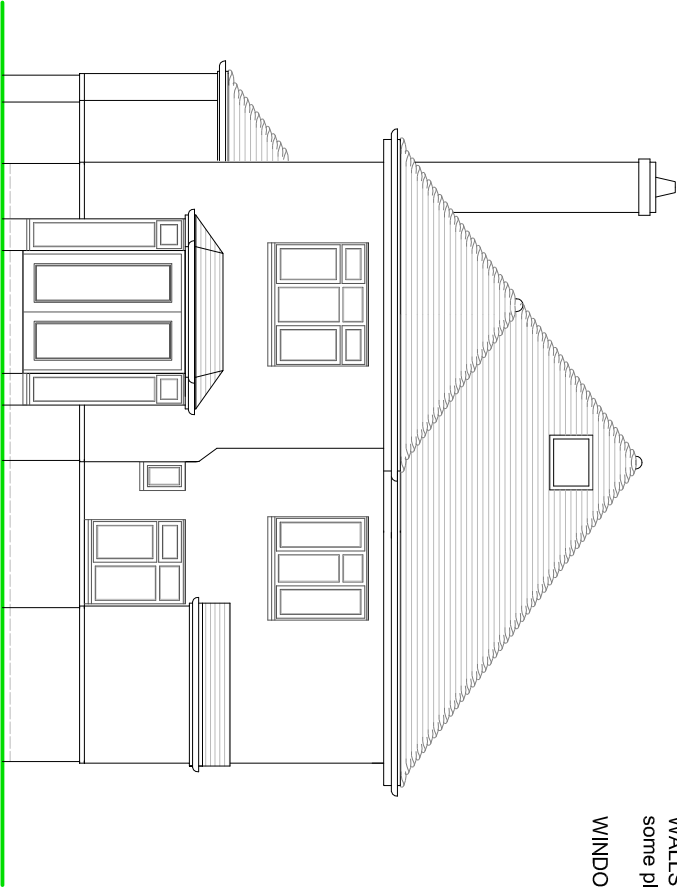

REAR ELEVATION

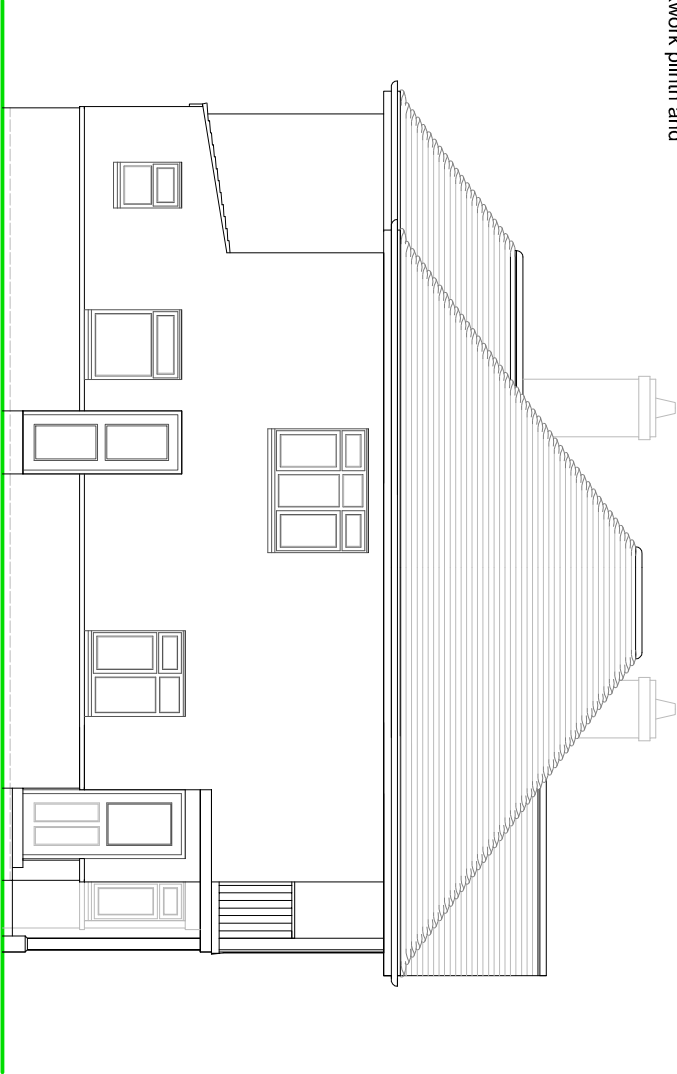

SIDE (WEST) ELEVATION

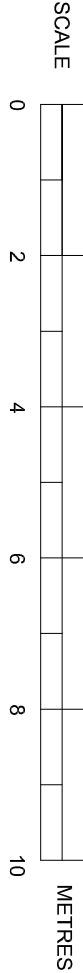

EXISTING ELEVATIONS

SUSSEX BUILDING CONSULTANCY LIMITED

7 CYGNET WALK, NORTH BERS TED,
BOGNOR REGIS, WEST SUSSEX.

SCALE - 1/100 REV - DATE - 03/11/2020

LABC partner

3 NORTHOTE ROAD
BOGNOR REGIS
TEL - (01243) 861379

Scale 1:100 on A3