



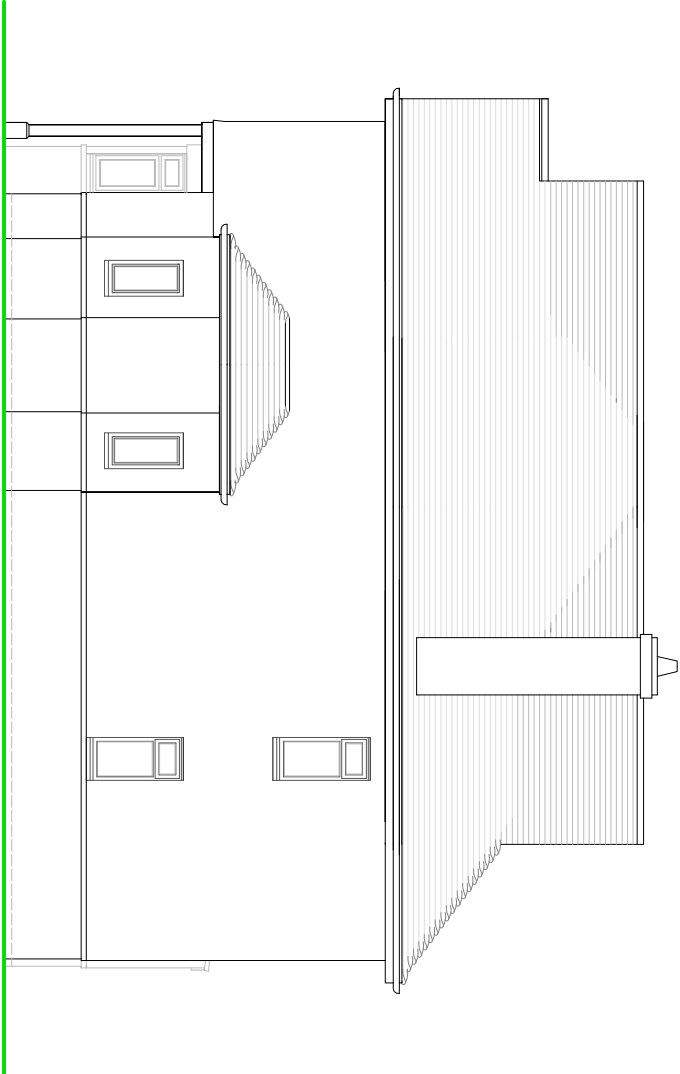

SIDE (EAST) ELEVATION

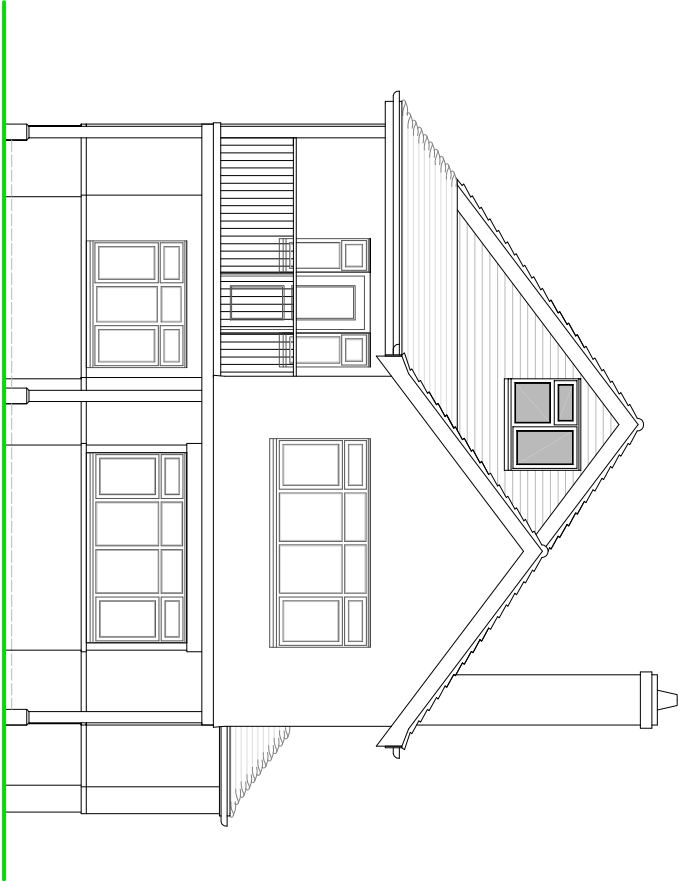


FRONT ELEVATION

NOTES


ROOF - Plain clay tiles to pitched roof to match.

WALLS - Plain tile hanging to new gable walls.

WINDOWS/DOORS - White framed PVC double glazed units.

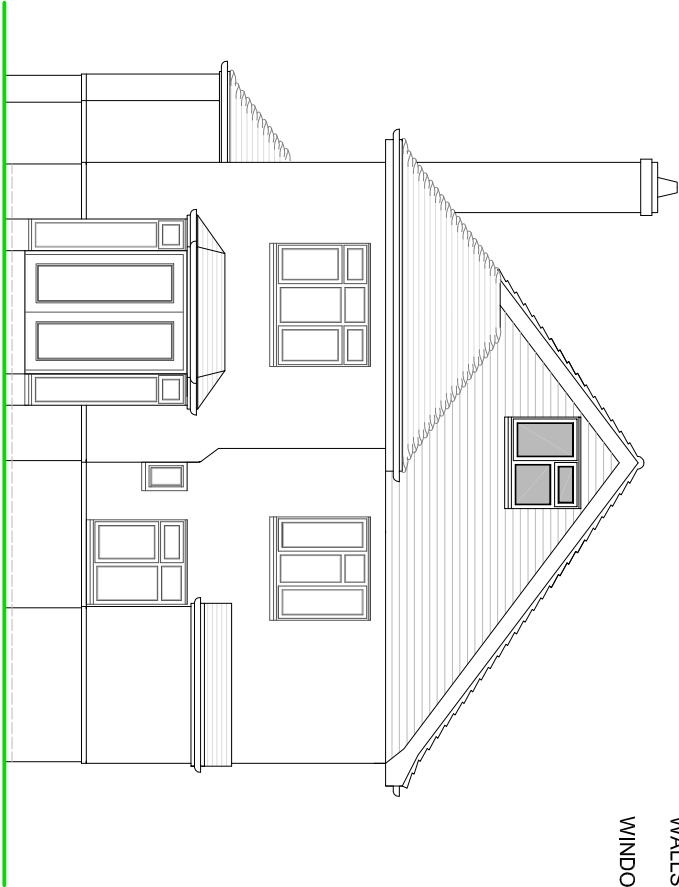

REAR ELEVATION

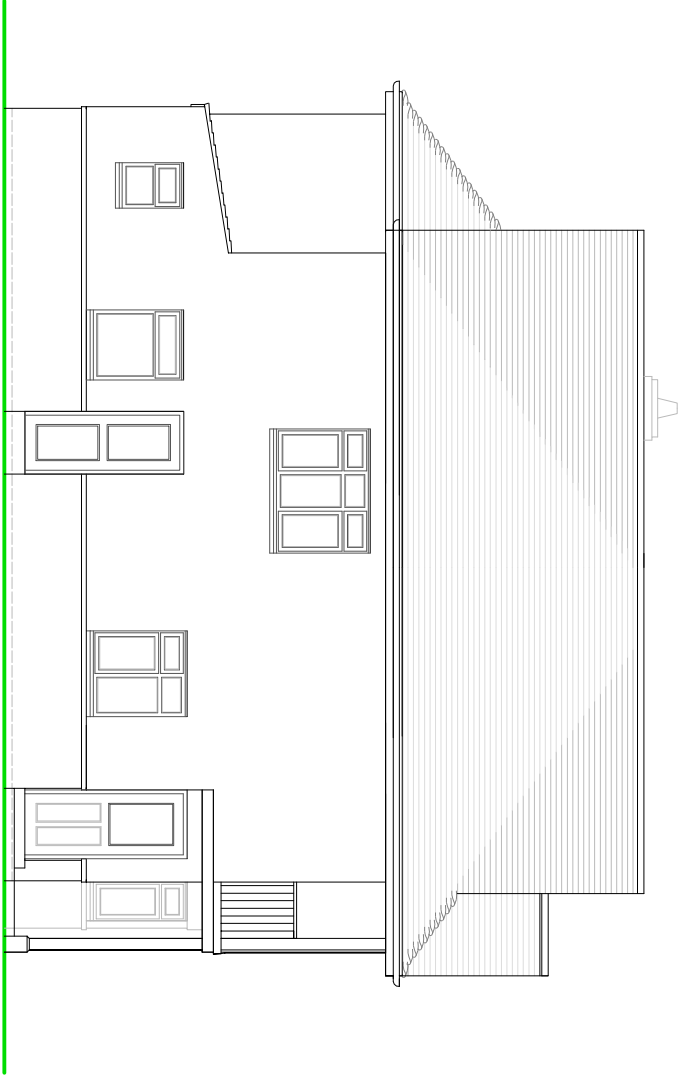

SIDE (WEST) ELEVATION

SCALE



PROPOSED ELEVATIONS

SUSSEX BUILDING CONSULTANCY LIMITED

11 CULVER ROAD, FELPHAM,
BOGNOR REGIS, WEST SUSSEX.

SCALE - 1/100 REV - DATE - 10/05/2021

LABC

partner

3 NORFOLK ROAD
BOGNOR REGIS
PO21 5LZ
TEL - (01243) 981379