


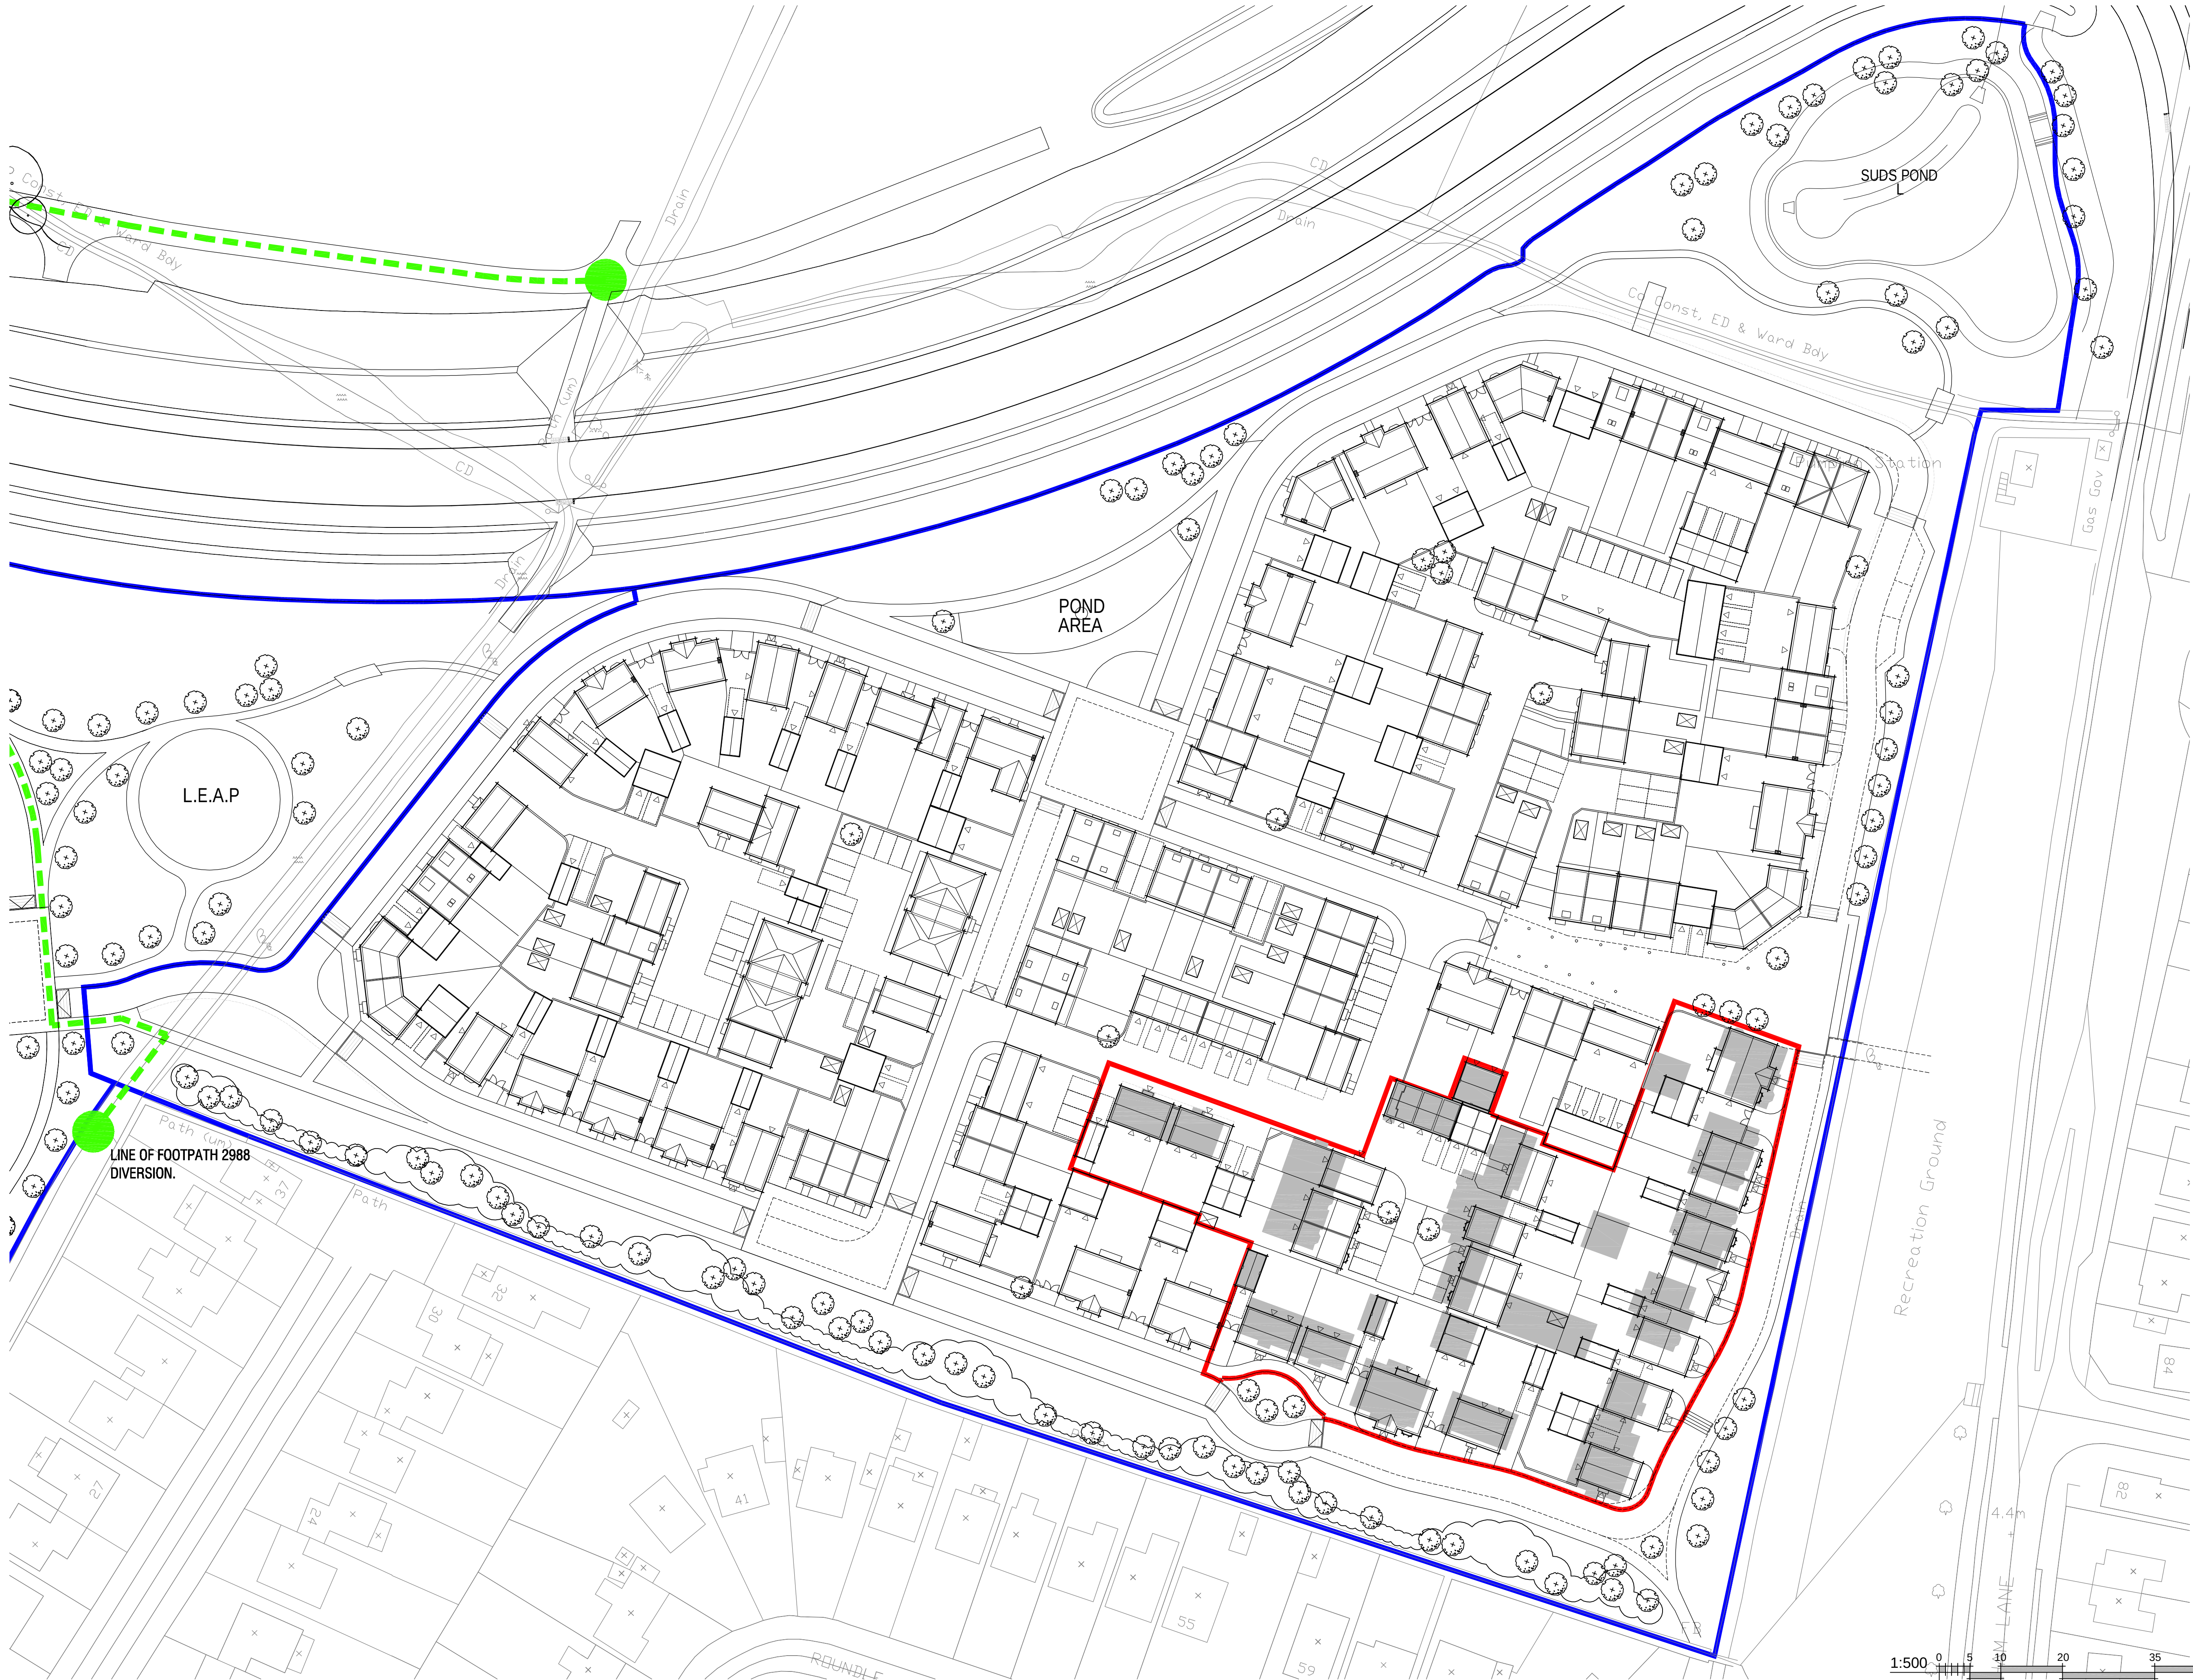

N

Drawn by : CMI

Checked by :

Date: MAY12

© This drawing and the works depicted contains information that is the copyright of Carlton Design Partnership Ltd. This drawing may also contain copyrighted information of third parties. This drawing or part thereof may not be reproduced, re-used or altered except with the written permission of the originator. No liability will be accepted for amendments made by third parties. Scaled measurements must not be taken from this drawing. Any discrepancy or disparity must be notified to the originator in writing. This drawing may contain Ordnance Survey Data that is subject to Crown Copyright. All Rights reserved.

Revisions

Rev	Date	Drawn	Checked
-----	------	-------	---------

Legend

- Application Boundary.
- Development Phase Boundary.
- Currently Approved Footprint.

Project:
FELPHAM
WEST SUSSEX

Drawing Title:
PHASE 1
SITE LAYOUT / APPROVED OVERLAY.



carlton
design partnership
01293 8071 8400
carlton design partnership ltd registered office 7 holly hill, oak chard, dorset DT11 1LJ

