
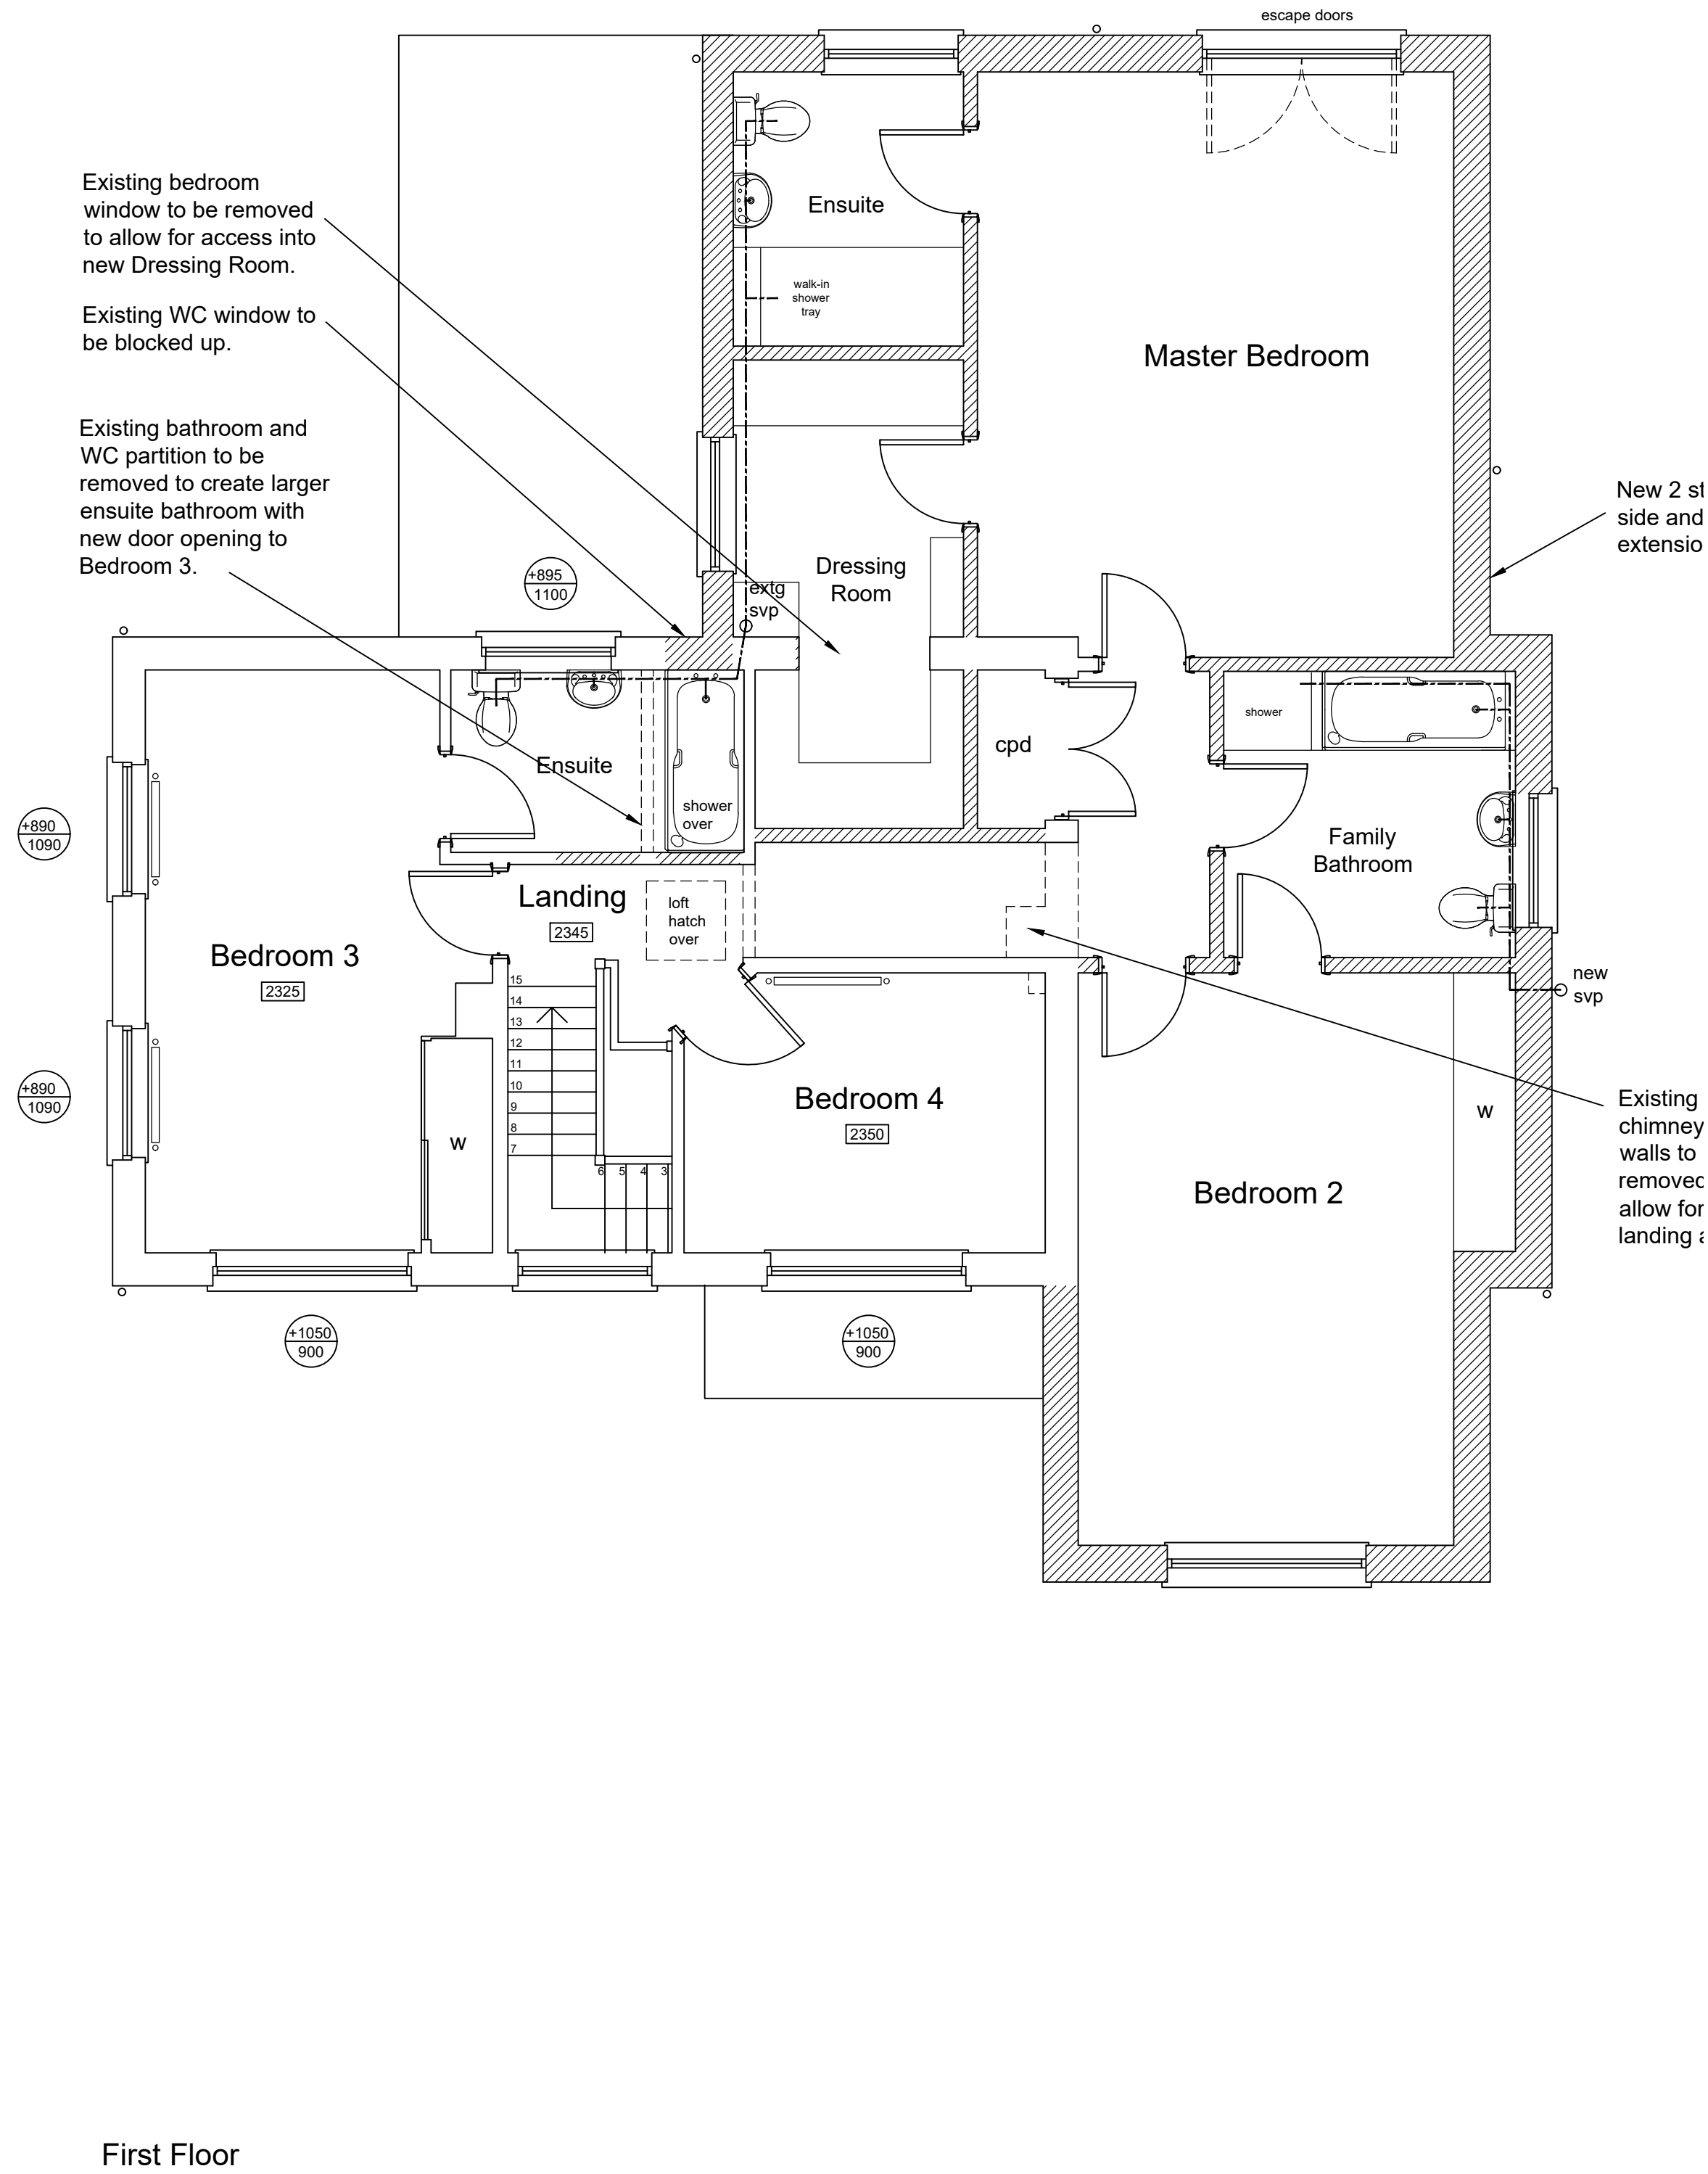


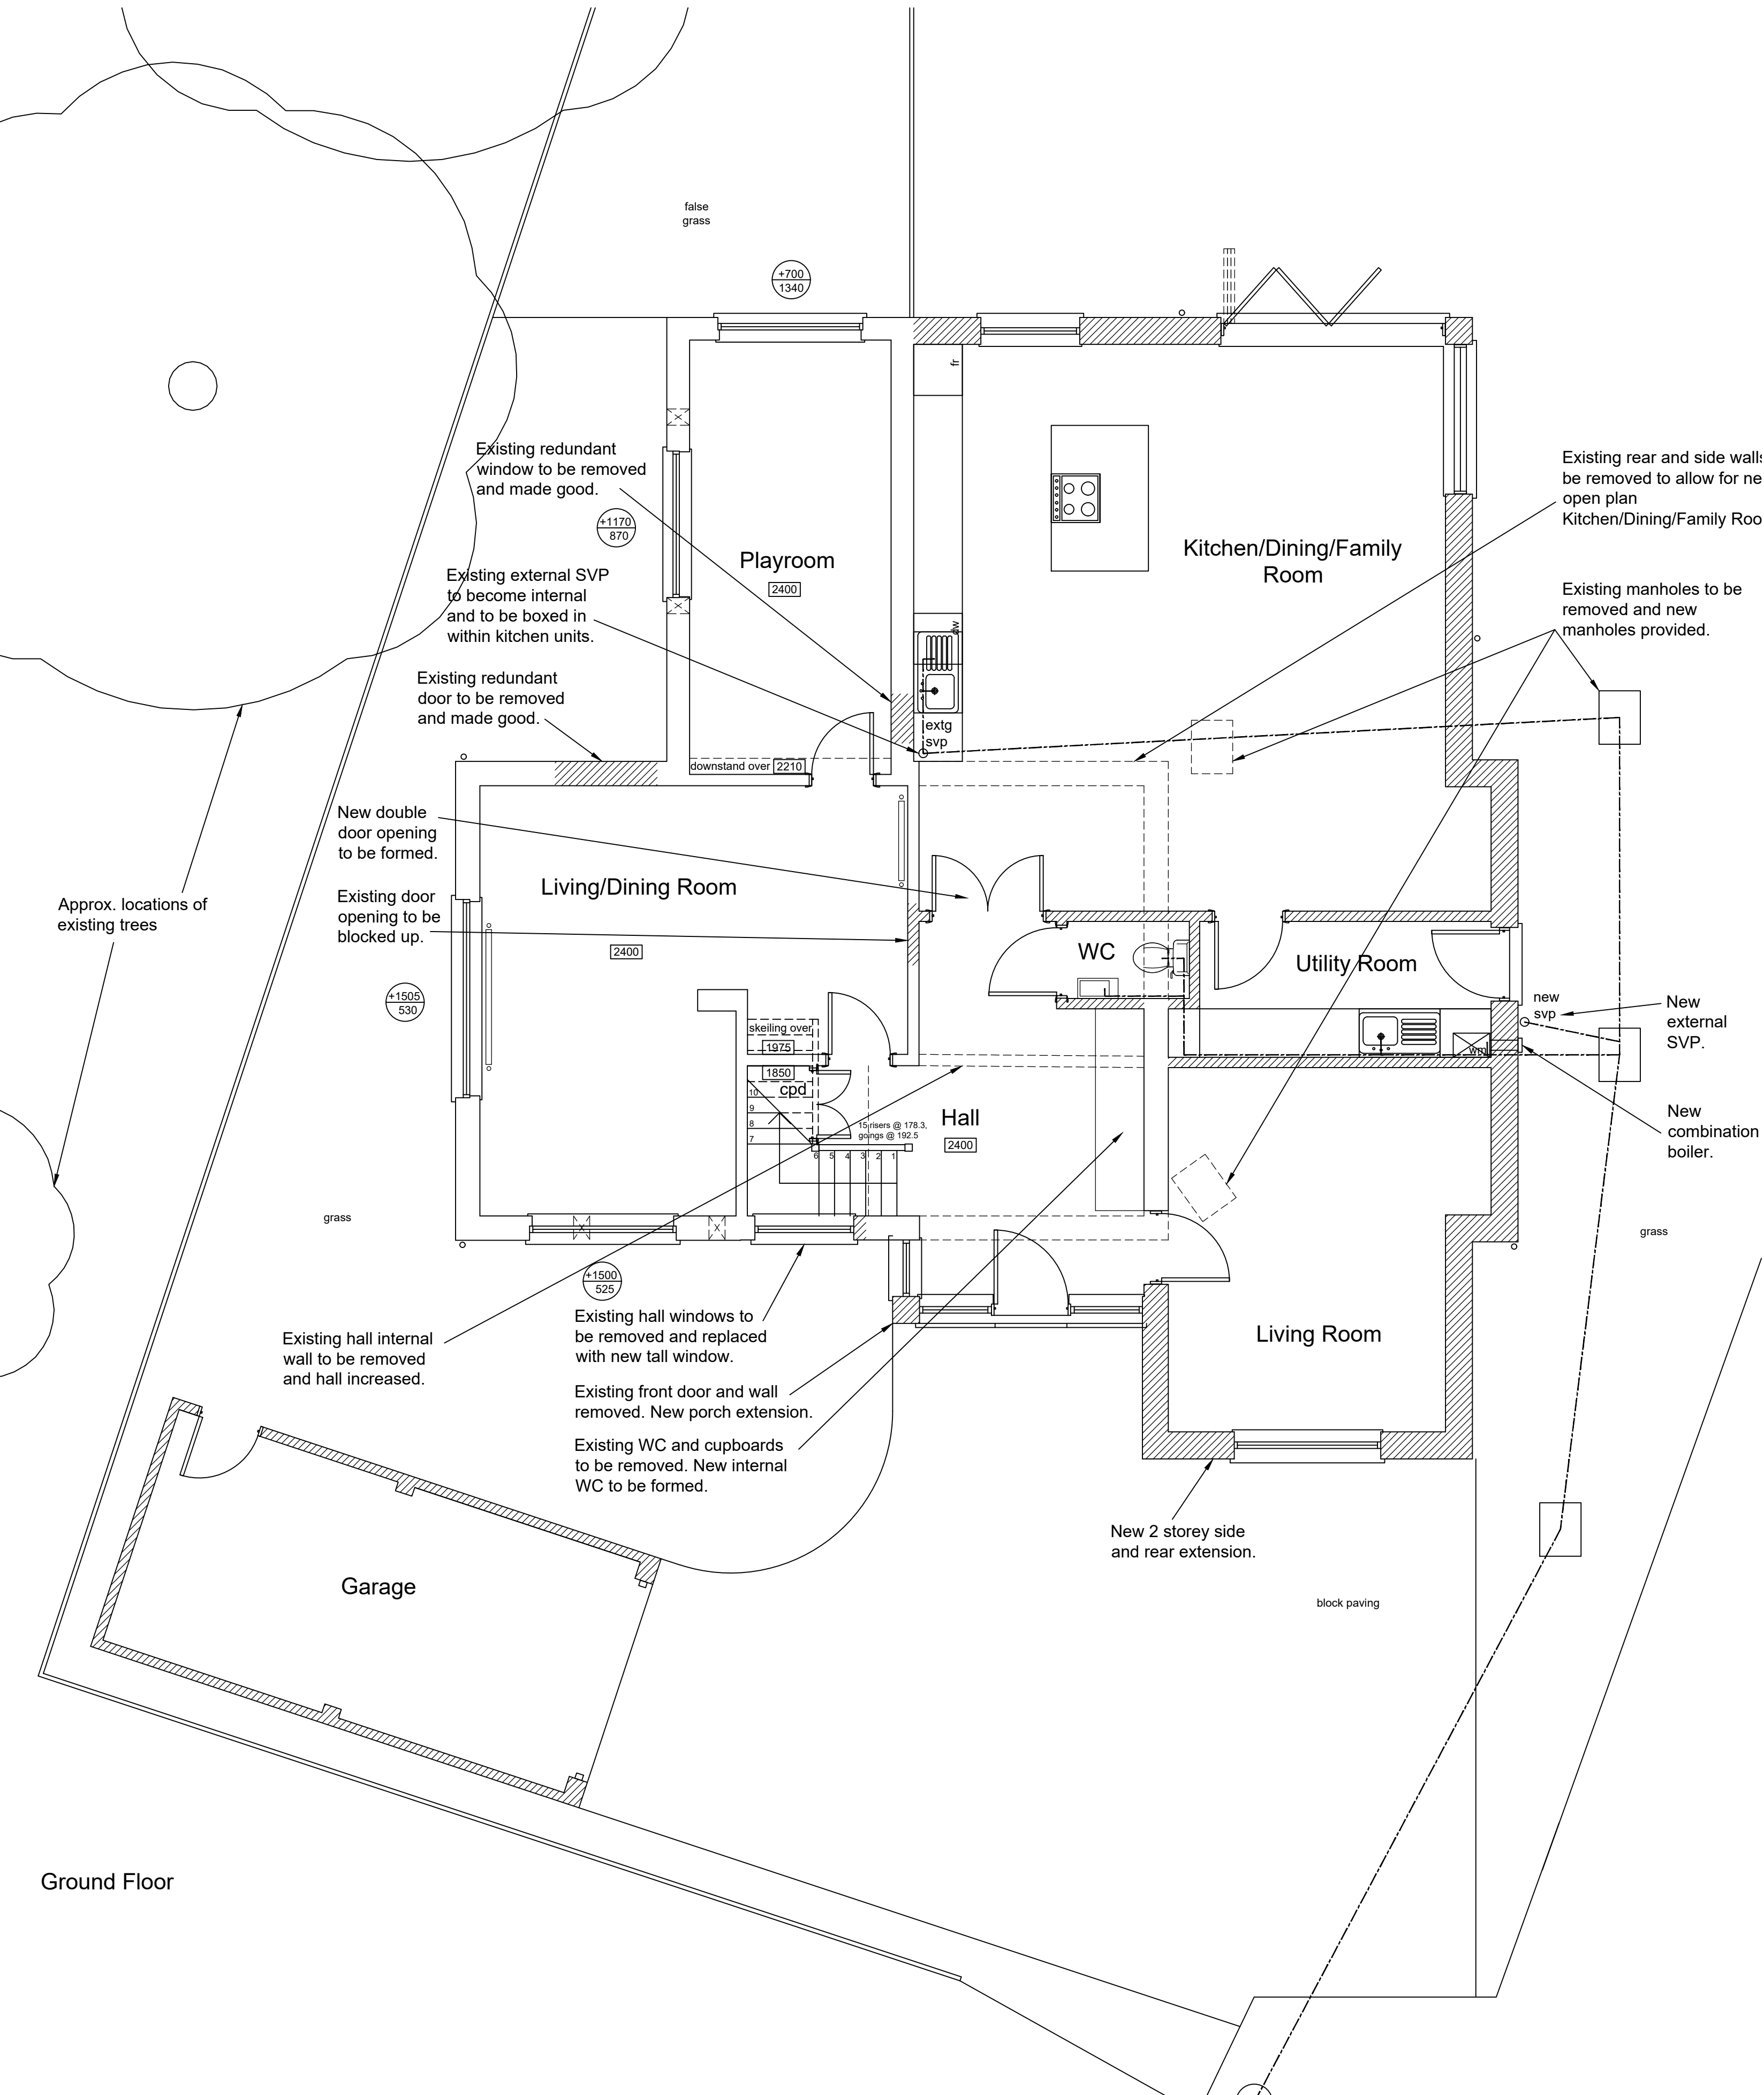

B	08.07.20	Dressing room window added	EP	GP
A	23.08.19	Existing trees added	EP	GP
Rev	Date	Revision Details	Dr	Ch

Emma Pinder Architects Ltd	Client's Name	Job Title	Drawing Title	Scale	Drawn	Checked	Date	Status	Job No	Drawing No	Rev
2 Oak Tree Lane, Chichester West Sussex, PO20 3GU T 07809 621606 E epinder@epinderarchitects.co.uk	Mr and Mrs Jones	5 Rudwicks Close, Felpham	Proposed Plans	1:50@A1	EP	GP	02.08.19	APPROVAL	0032	03	B