




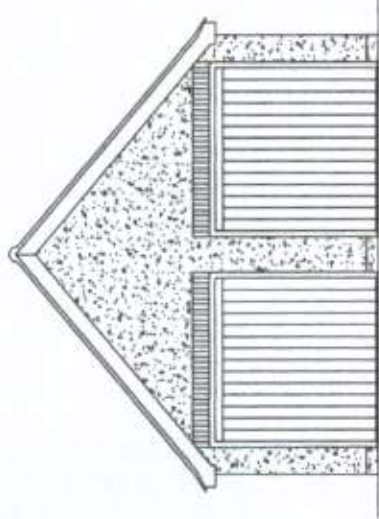


NEW GARAGE WEST ELEVATION

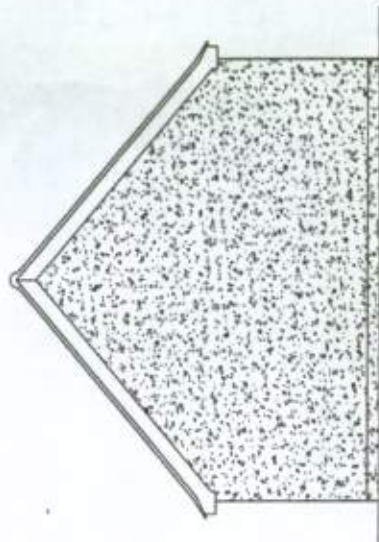


NEW GARAGE EAST ELEVATION

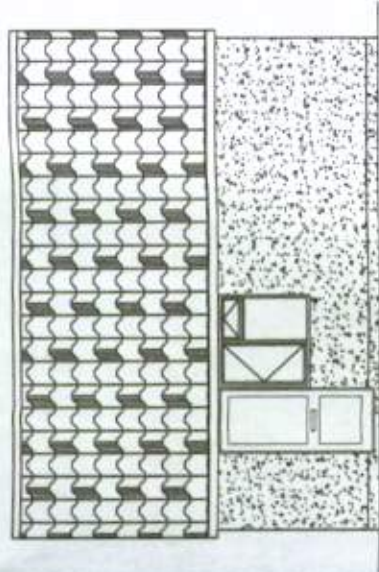

NEW GARAGE NORTH ELEVATION

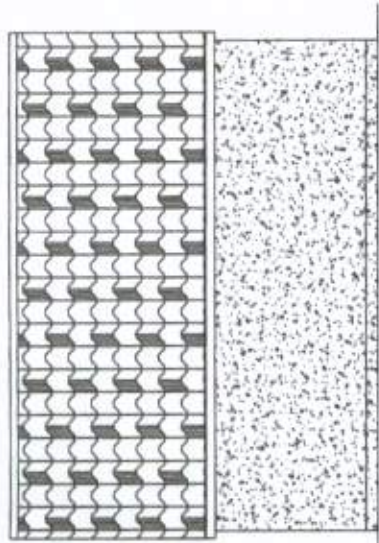


NEW GARAGE SOUTH ELEVATION

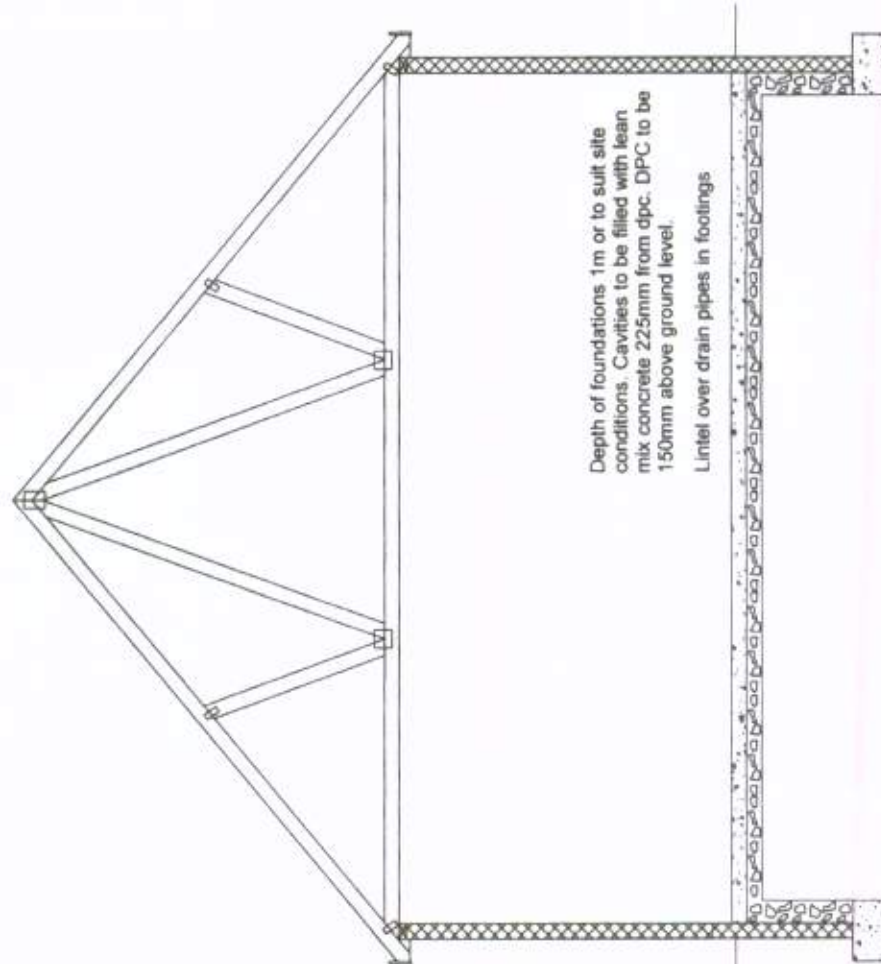

SECTION

Depth of foundations 1m or to suit site conditions. Cavities to be filled with lean mix concrete 225mm from dpc. DPC to be 150mm above ground level.
Lintel over drain pipes in footings

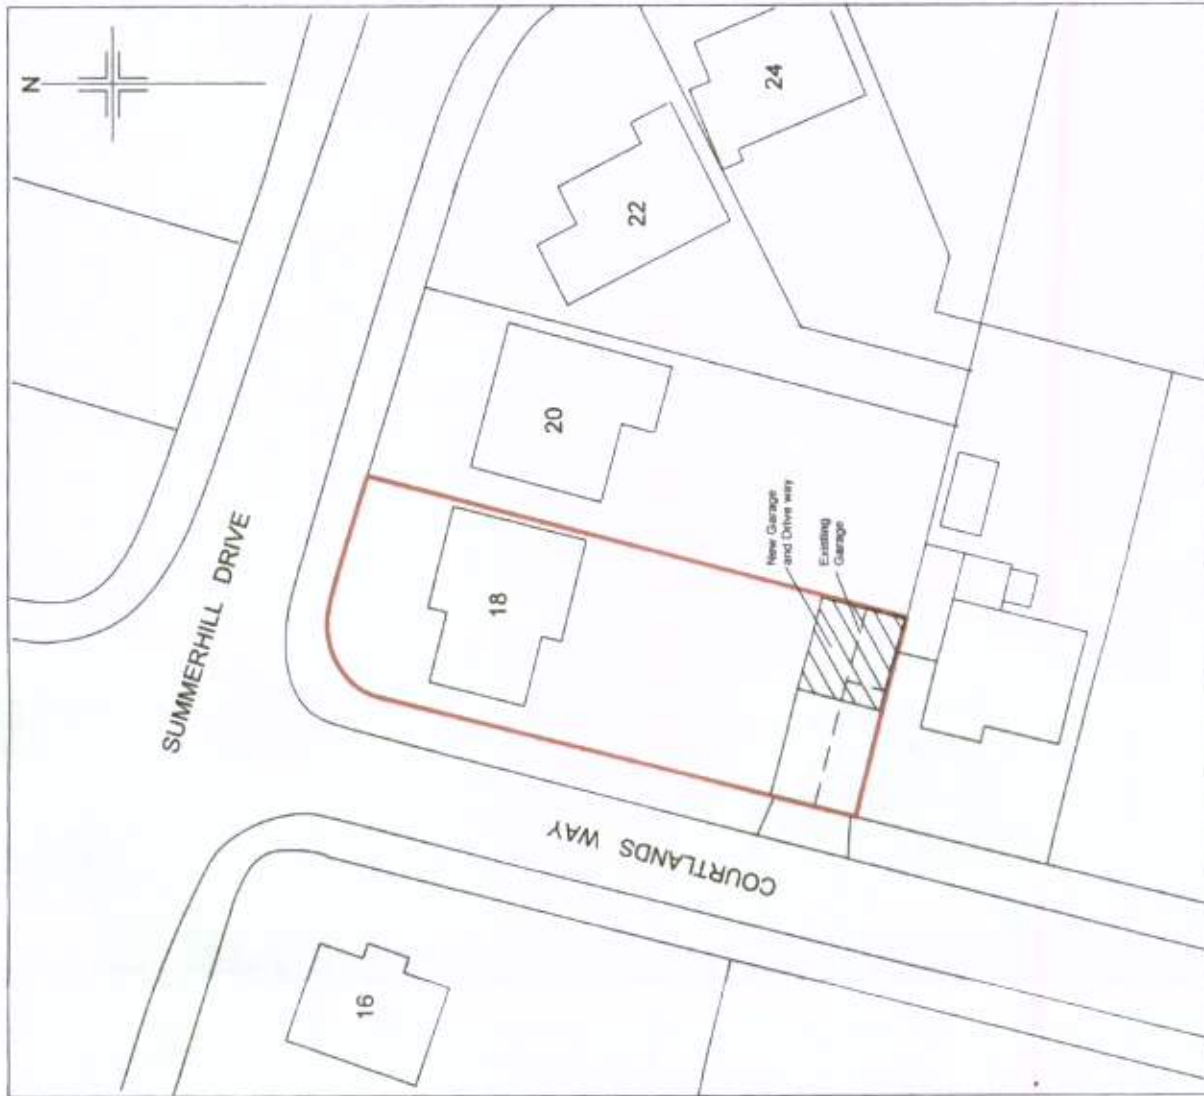

SITE PLAN

Do not scale from drawings (excepting Local Authorities)				
All dimensions to be checked on site				
All work to comply with Building Regulations, British Standards, manufacturer's instructions /specifications and engineer's calculations at all times. Construction must also comply with all safety at work regulations. Additional work may be requested by the building inspector as work proceeds to ensure the new building complies with all building regulations.				
Rev	Change	Date	By	
BKM PLANS architectural plans and drawing service				
Title 18, Sumerhill Drive, Felpham, Bognor regis.				
Scale:	1:50 1:100 1:500			
Date	9 th January 2012			
Drawn by				
Drawing 3 / 3				
All drawings are copyright of BKM architectural plans and drawings service and may not be reproduced without prior permissions				

