




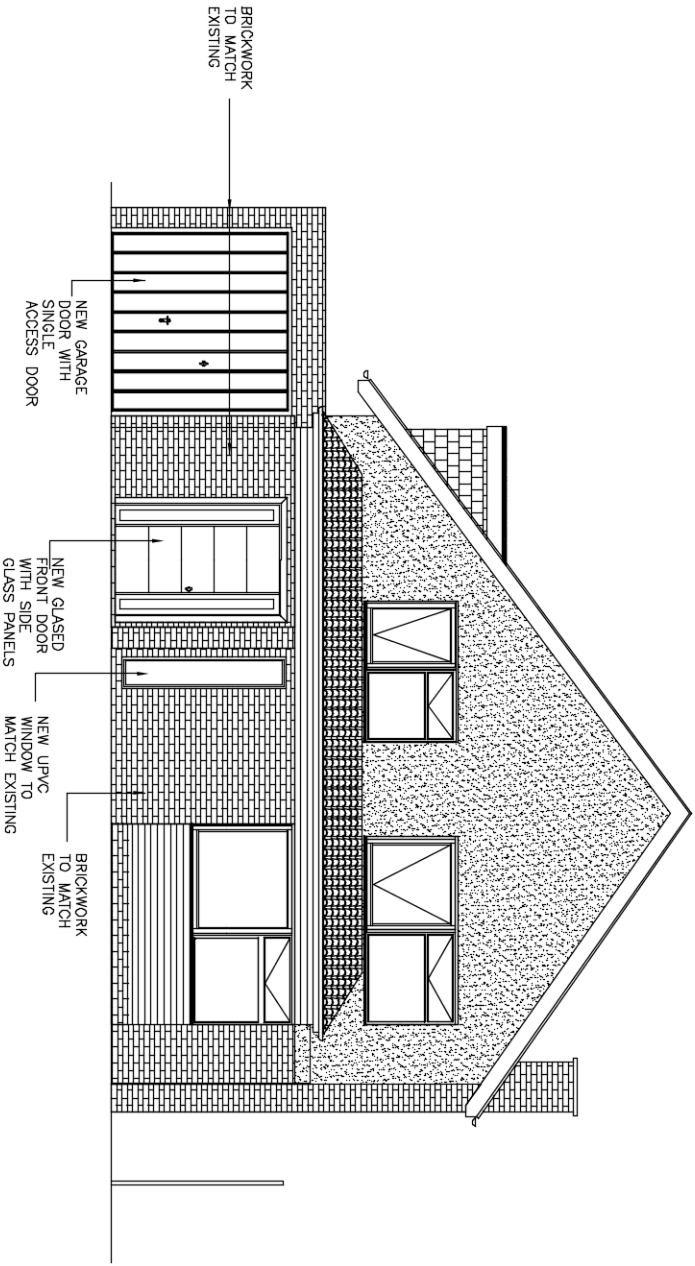


PROPOSED NORTH ELEVATION

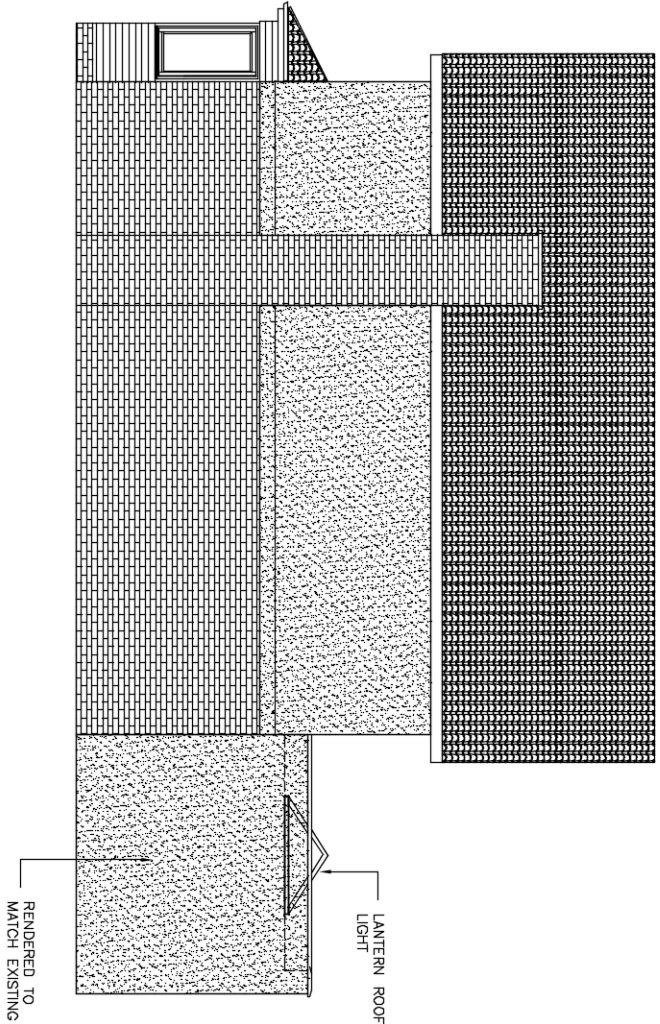

PROPOSED WEST ELEVATION

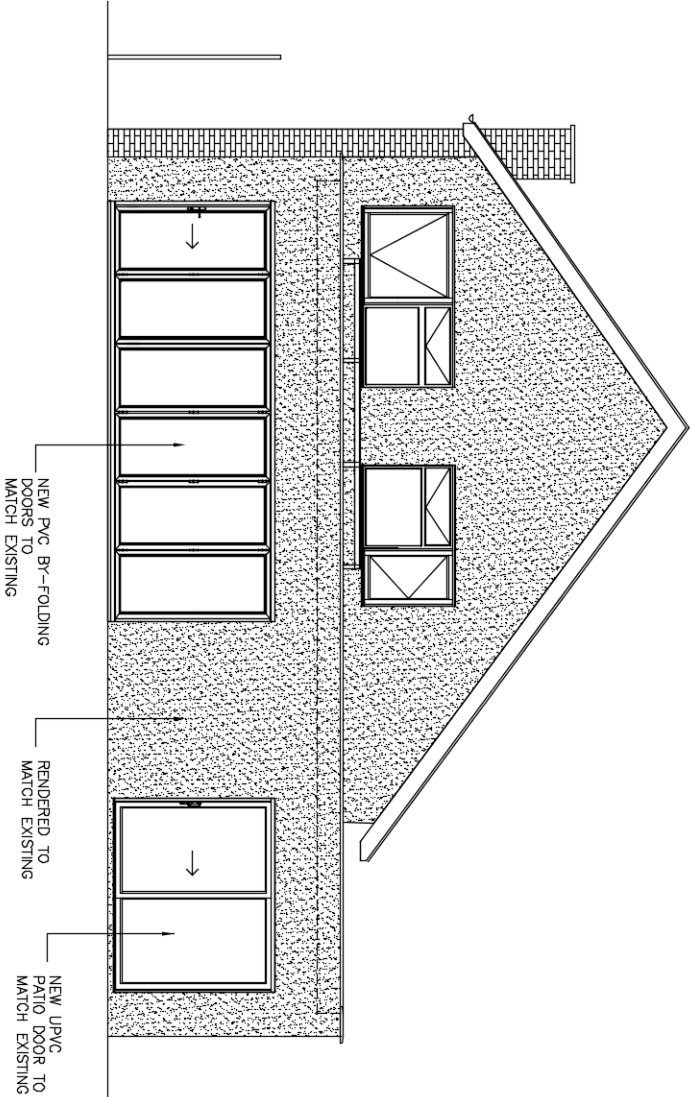


PROPOSED SOUTH ELEVATION

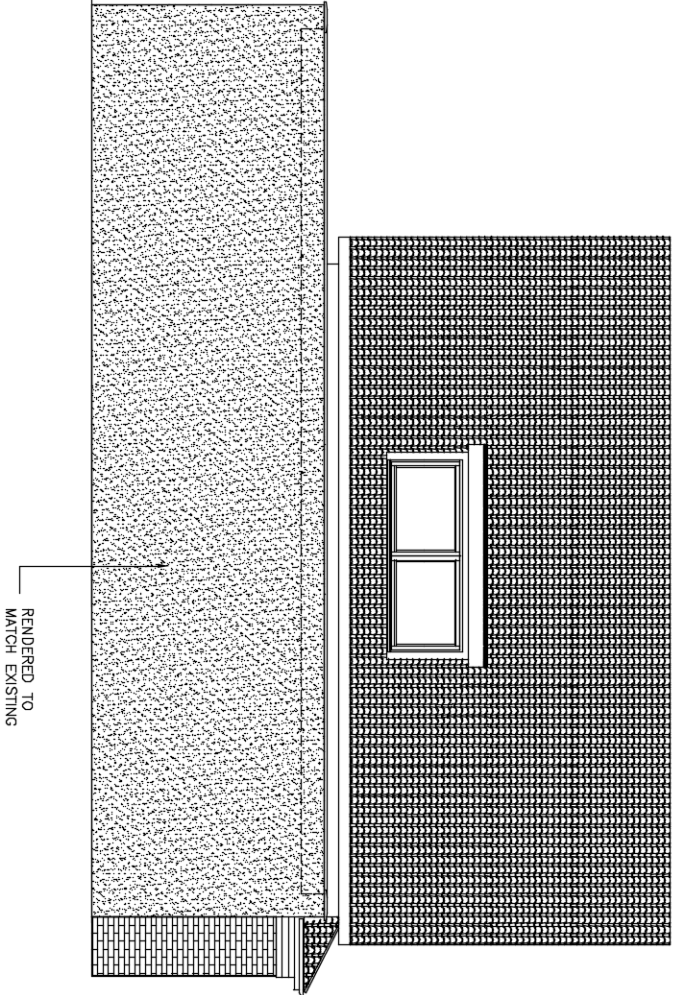

PROPOSED EAST ELEVATION

This drawing has been prepared for Local Authority negotiations only.
Additional information may be required for construction purposes.
In the event of these drawings being used for constructional purposes then the builder is responsible for checking all relevant site dimensions and any other relevant information prior to commencement of works to ensure the accuracy of the drawings, any discrepancies must be notified before work commences.
This drawing has only been prepared for the address shown and should not be copied without permission.

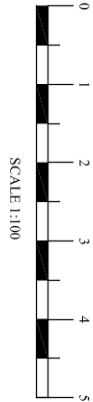

MR J. HYAMS

CLIENT

DRAWING TITLE
PROPOSED SINGLE STOREY
EXTENSION AT
31 LEVERTON AVE
FELPHAM

CHECKED	DATE	SCALE	DRAWN	REV
003	07-2020	1/100@A3	JGM	0
PROJECT / DRAWING No.				