



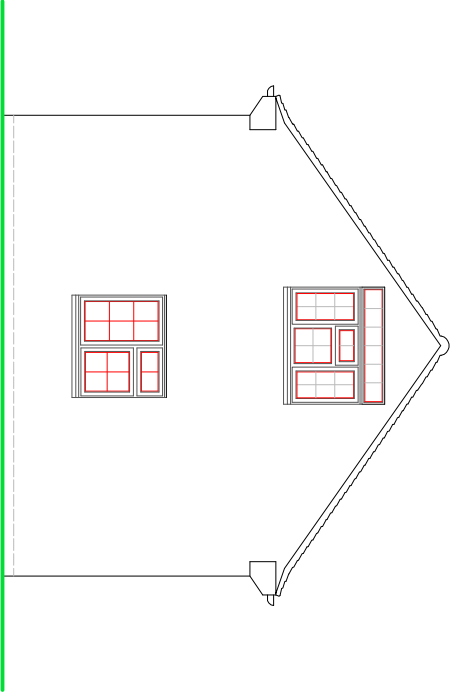


REAR ELEVATION

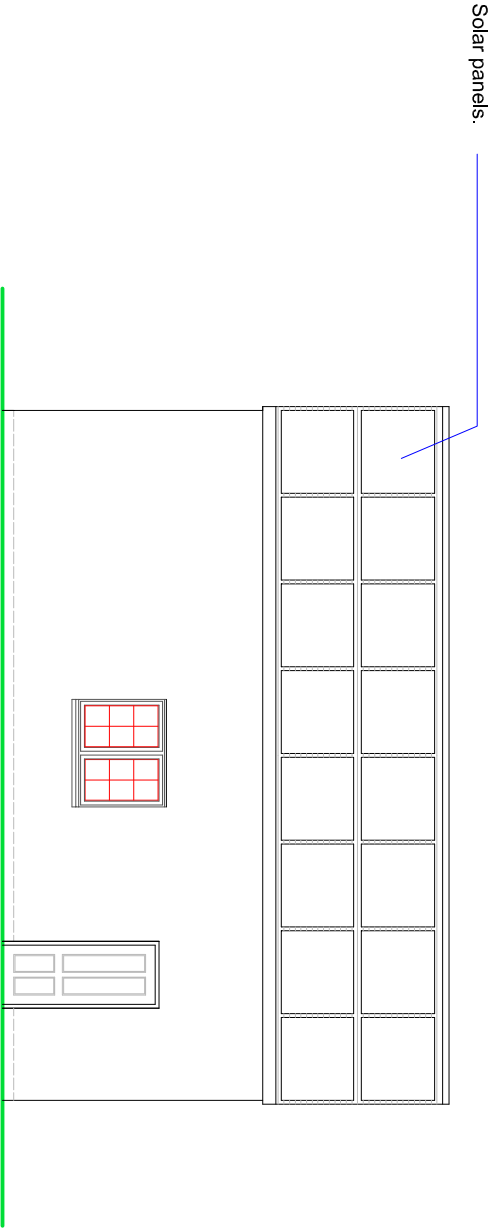


SIDE ELEVATION

NOTES


- ROOF - Plain concrete tiles to pitched roof.
- WALLS - Painted (white) pebble dash render finish.
- WINDOWS/DOORS - White framed PVC double glazed units.

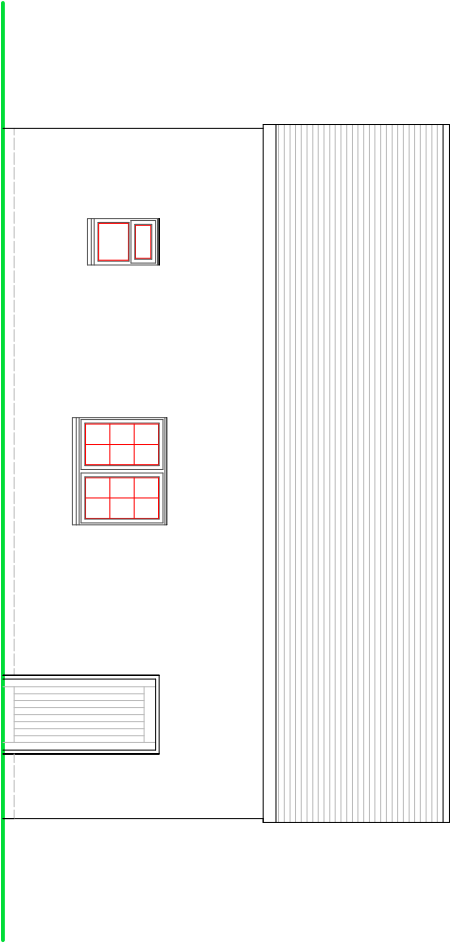

SIDE ELEVATION

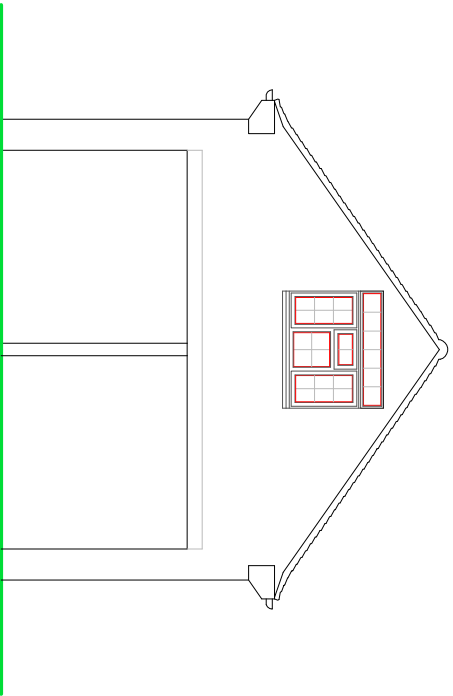

FRONT ELEVATION

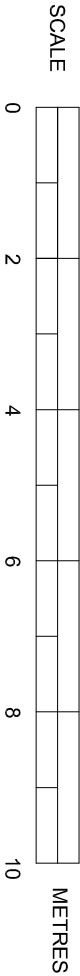

EXISTING ELEVATIONS

SUSSEX BUILDING CONSULTANCY LIMITED

1 FIRST AVENUE, FELPHAM,
BOGNOR REGIS, WEST SUSSEX.

SCALE - 1/100 REV - DATE - 12/03/2019

LABC

3 NORTHGATE ROAD
BOGNOR REGIS
PO21 3LZ
TEL - (01243) 86339