

KEY:

- Future Hard Landscaping

High Grade Landscaping

Low Grade Landscaping

Pond

Parking Area

Sales Cabin

Railing

Hoarding

Lighting

Flag poles
- Main Sign Medium
1900 x 2570mm

Secondary signage
medium 1000 x 1250mm

Secondary signage
standard 600 x 900mm


Poster and frame sparkle
poles

Consortium signage
secondary/sign Medium
1000 x 1250mm
- Ⓐ

Ⓑ

Ⓒ

Ⓓ

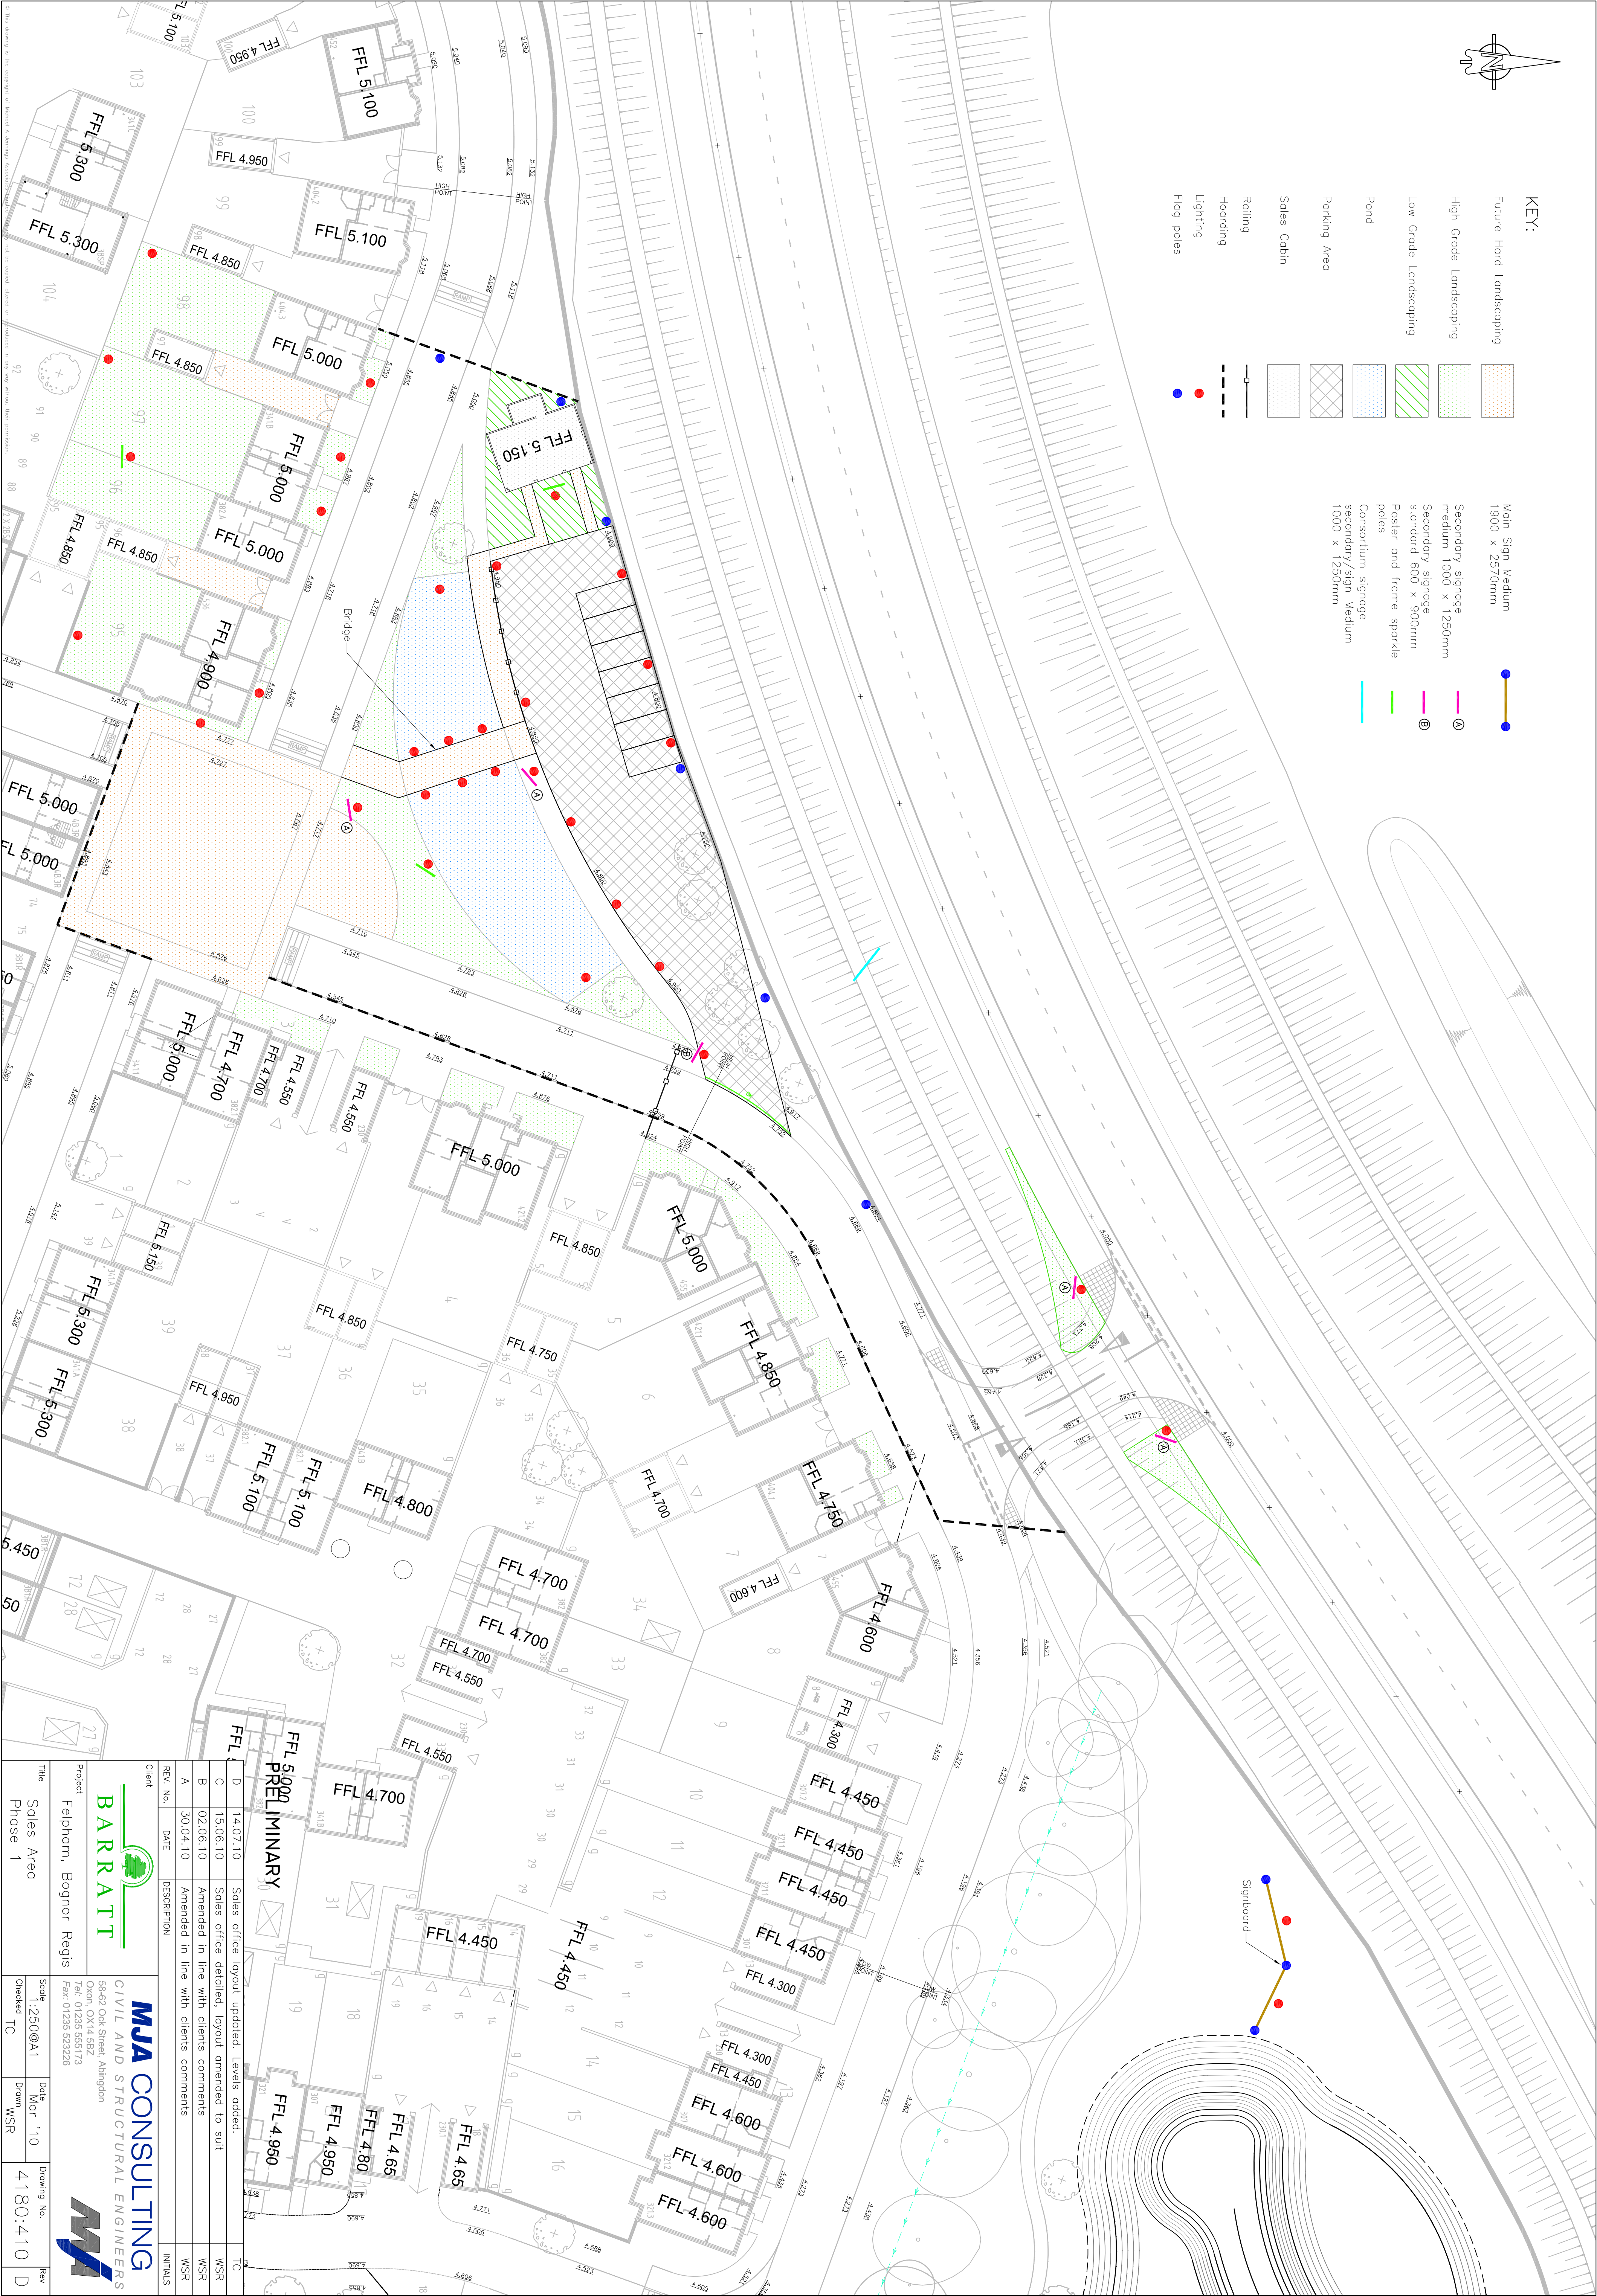

Client		Project		Title	
BARRATT		Felpham, Bognor Regis		Sales Area	
MJA CONSULTING		Civil and Structural Engineers		Phase 1	
REV. No.		DATE		Scale	
A		30.04.10		1:250@A1	
B		02.06.10		Checked TC	
C		15.06.10		Date	
D		14.07.10		Maj 10	
Description		Sales office layout updated. Levels added.		Drawing No.	
A		Amended in line with clients comments		4180:410	
B		Amended in line with clients comments		Rev	
C		Amended in line with clients comments		D	
D		Amended in line with clients comments			