


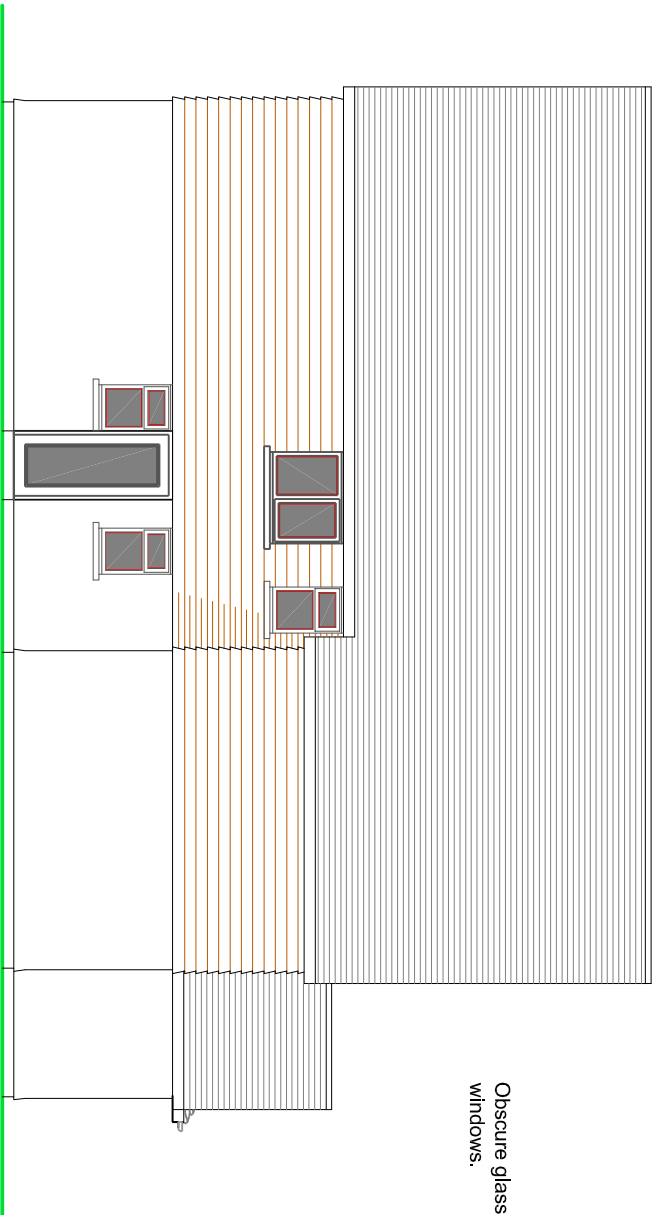


Obscure glass fitted to side facing first floor windows.


SIDE ELEVATION



FRONT ELEVATION

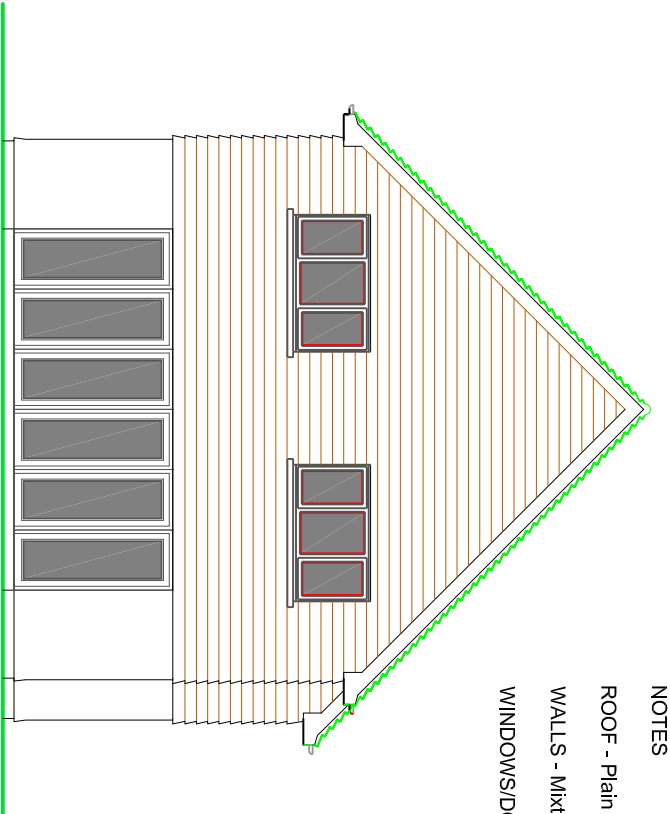


NOTES
ROOF - Plain clay tiles.
WALLS - Mixture of painted render and stained weatherboarding above.
WINDOWS/DOORS - Powder coated aluminium framed double glazed units.

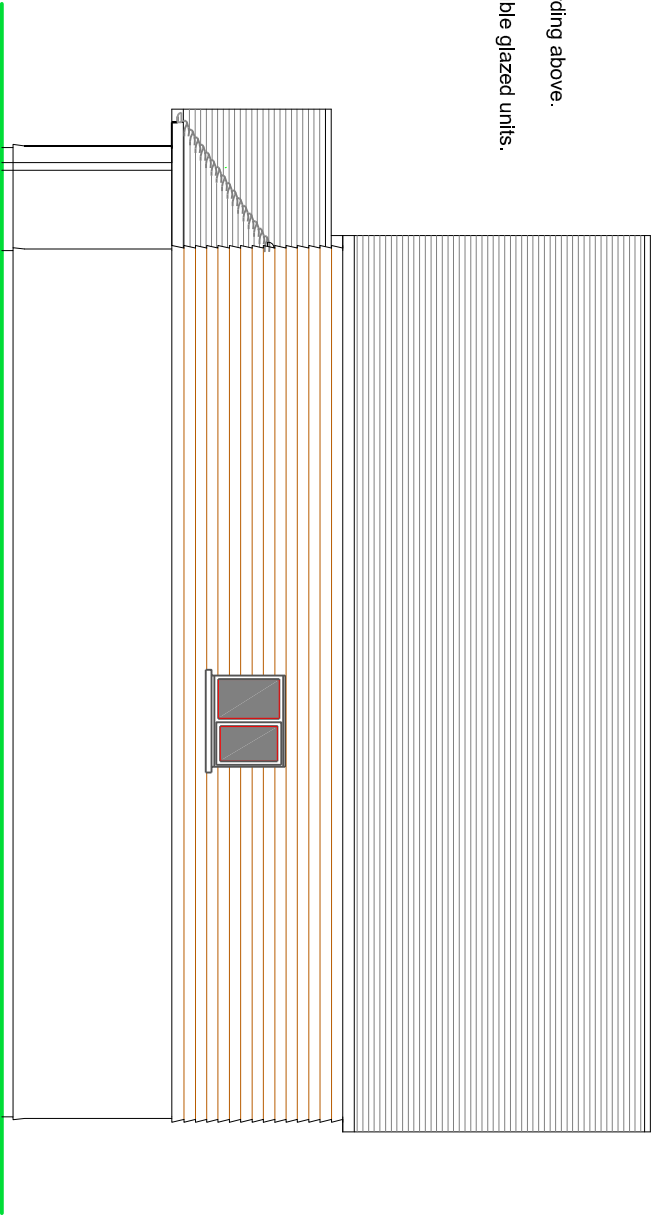

REAR ELEVATION

SIDE ELEVATION

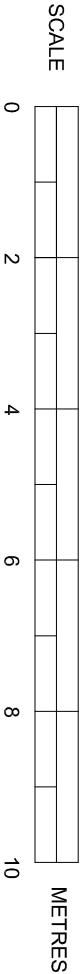

PROPOSED ELEVATIONS

SUSSEX BUILDING CONSULTANCY LIMITED

2 SECOND AVENUE, FELPHAM,
BOGNOR REGIS, WEST SUSSEX.

SCALE - 1/100 REV - C DATE - 17/05/2017



Partner
LABC

3 NORTHCOTE ROAD
BOGNOR REGIS
PO21 3LZ
TEL - (01243) 861379