



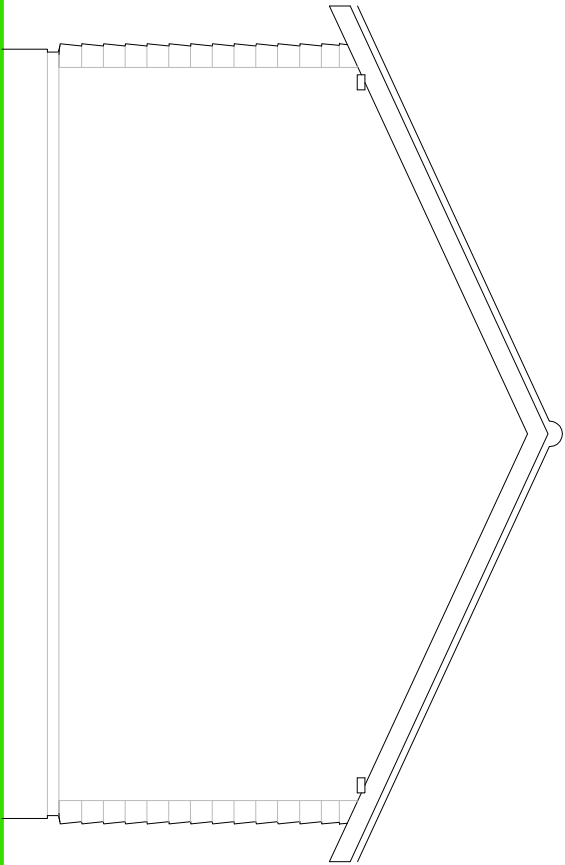

SIDE ELEVATION

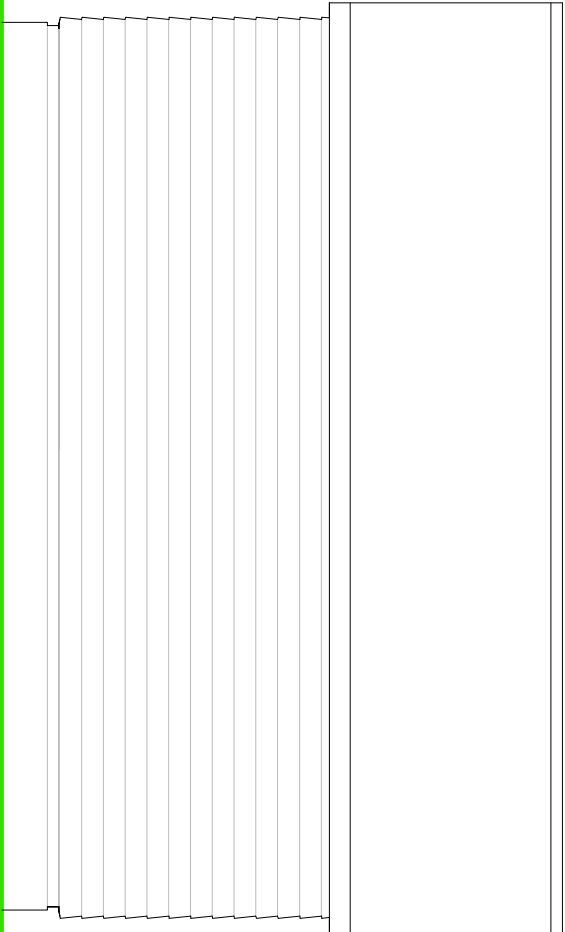


REAR ELEVATION

NOTES


ROOF - Plain concrete tiles.

WALLS - Mixture of stained timber weatherboarding and fair faced concrete blockwork.


DOORS/WINDOWS - Timber door and PVC framed double glazed windows.

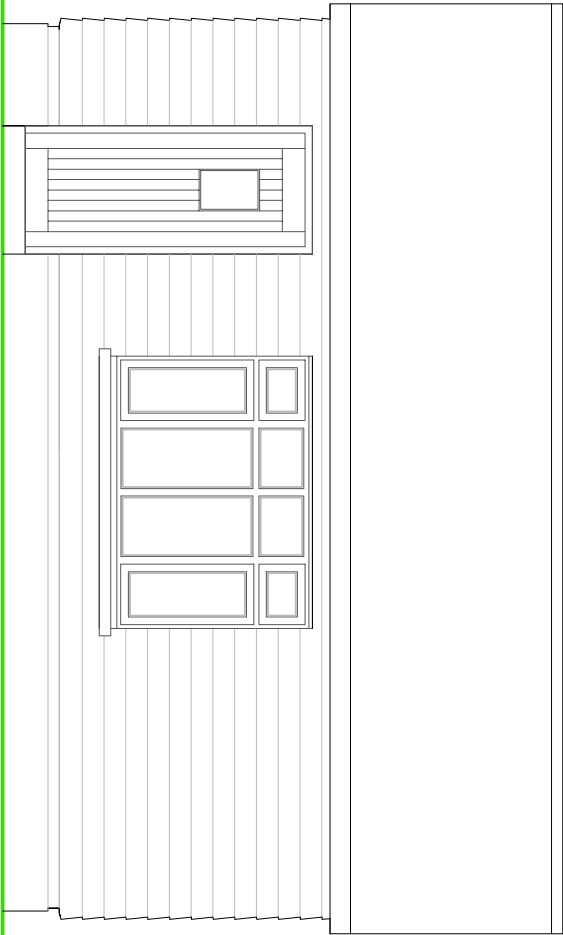

FRONT ELEVATION

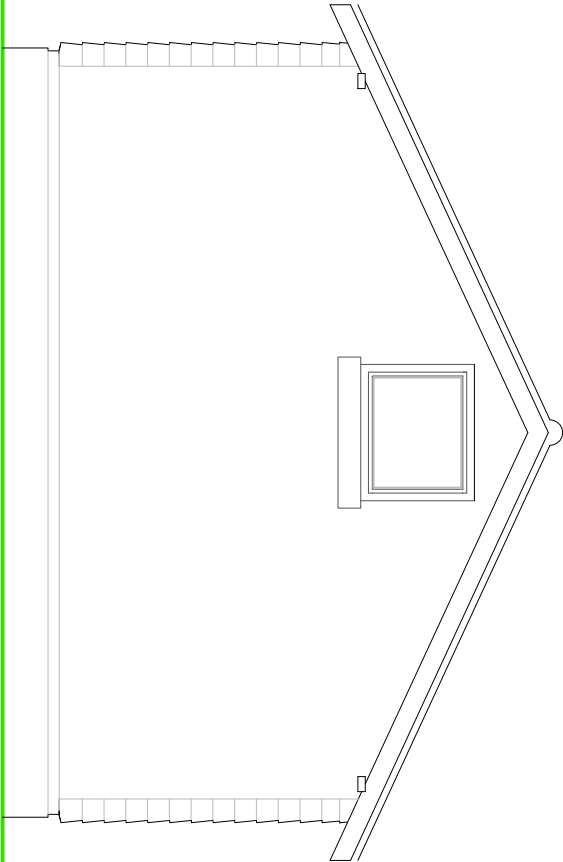

SIDE ELEVATION

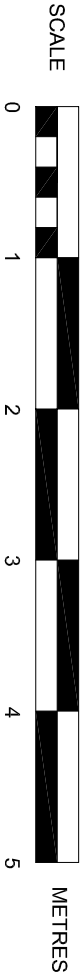

OUTBUILDING ELEVATIONS

SUSSEX BUILDING CONSULTANCY LIMITED

2 SECOND AVENUE, FELPHAM,
BOGNOR REGIS, WEST SUSSEX.

SCALE - 1/50 REV - DATE - 13/06/2017



LABC
partner

3 NORTHCOTE ROAD
BOGNOR REGIS
PO21 5LZ
TEL/FAX - (01243) 861379