



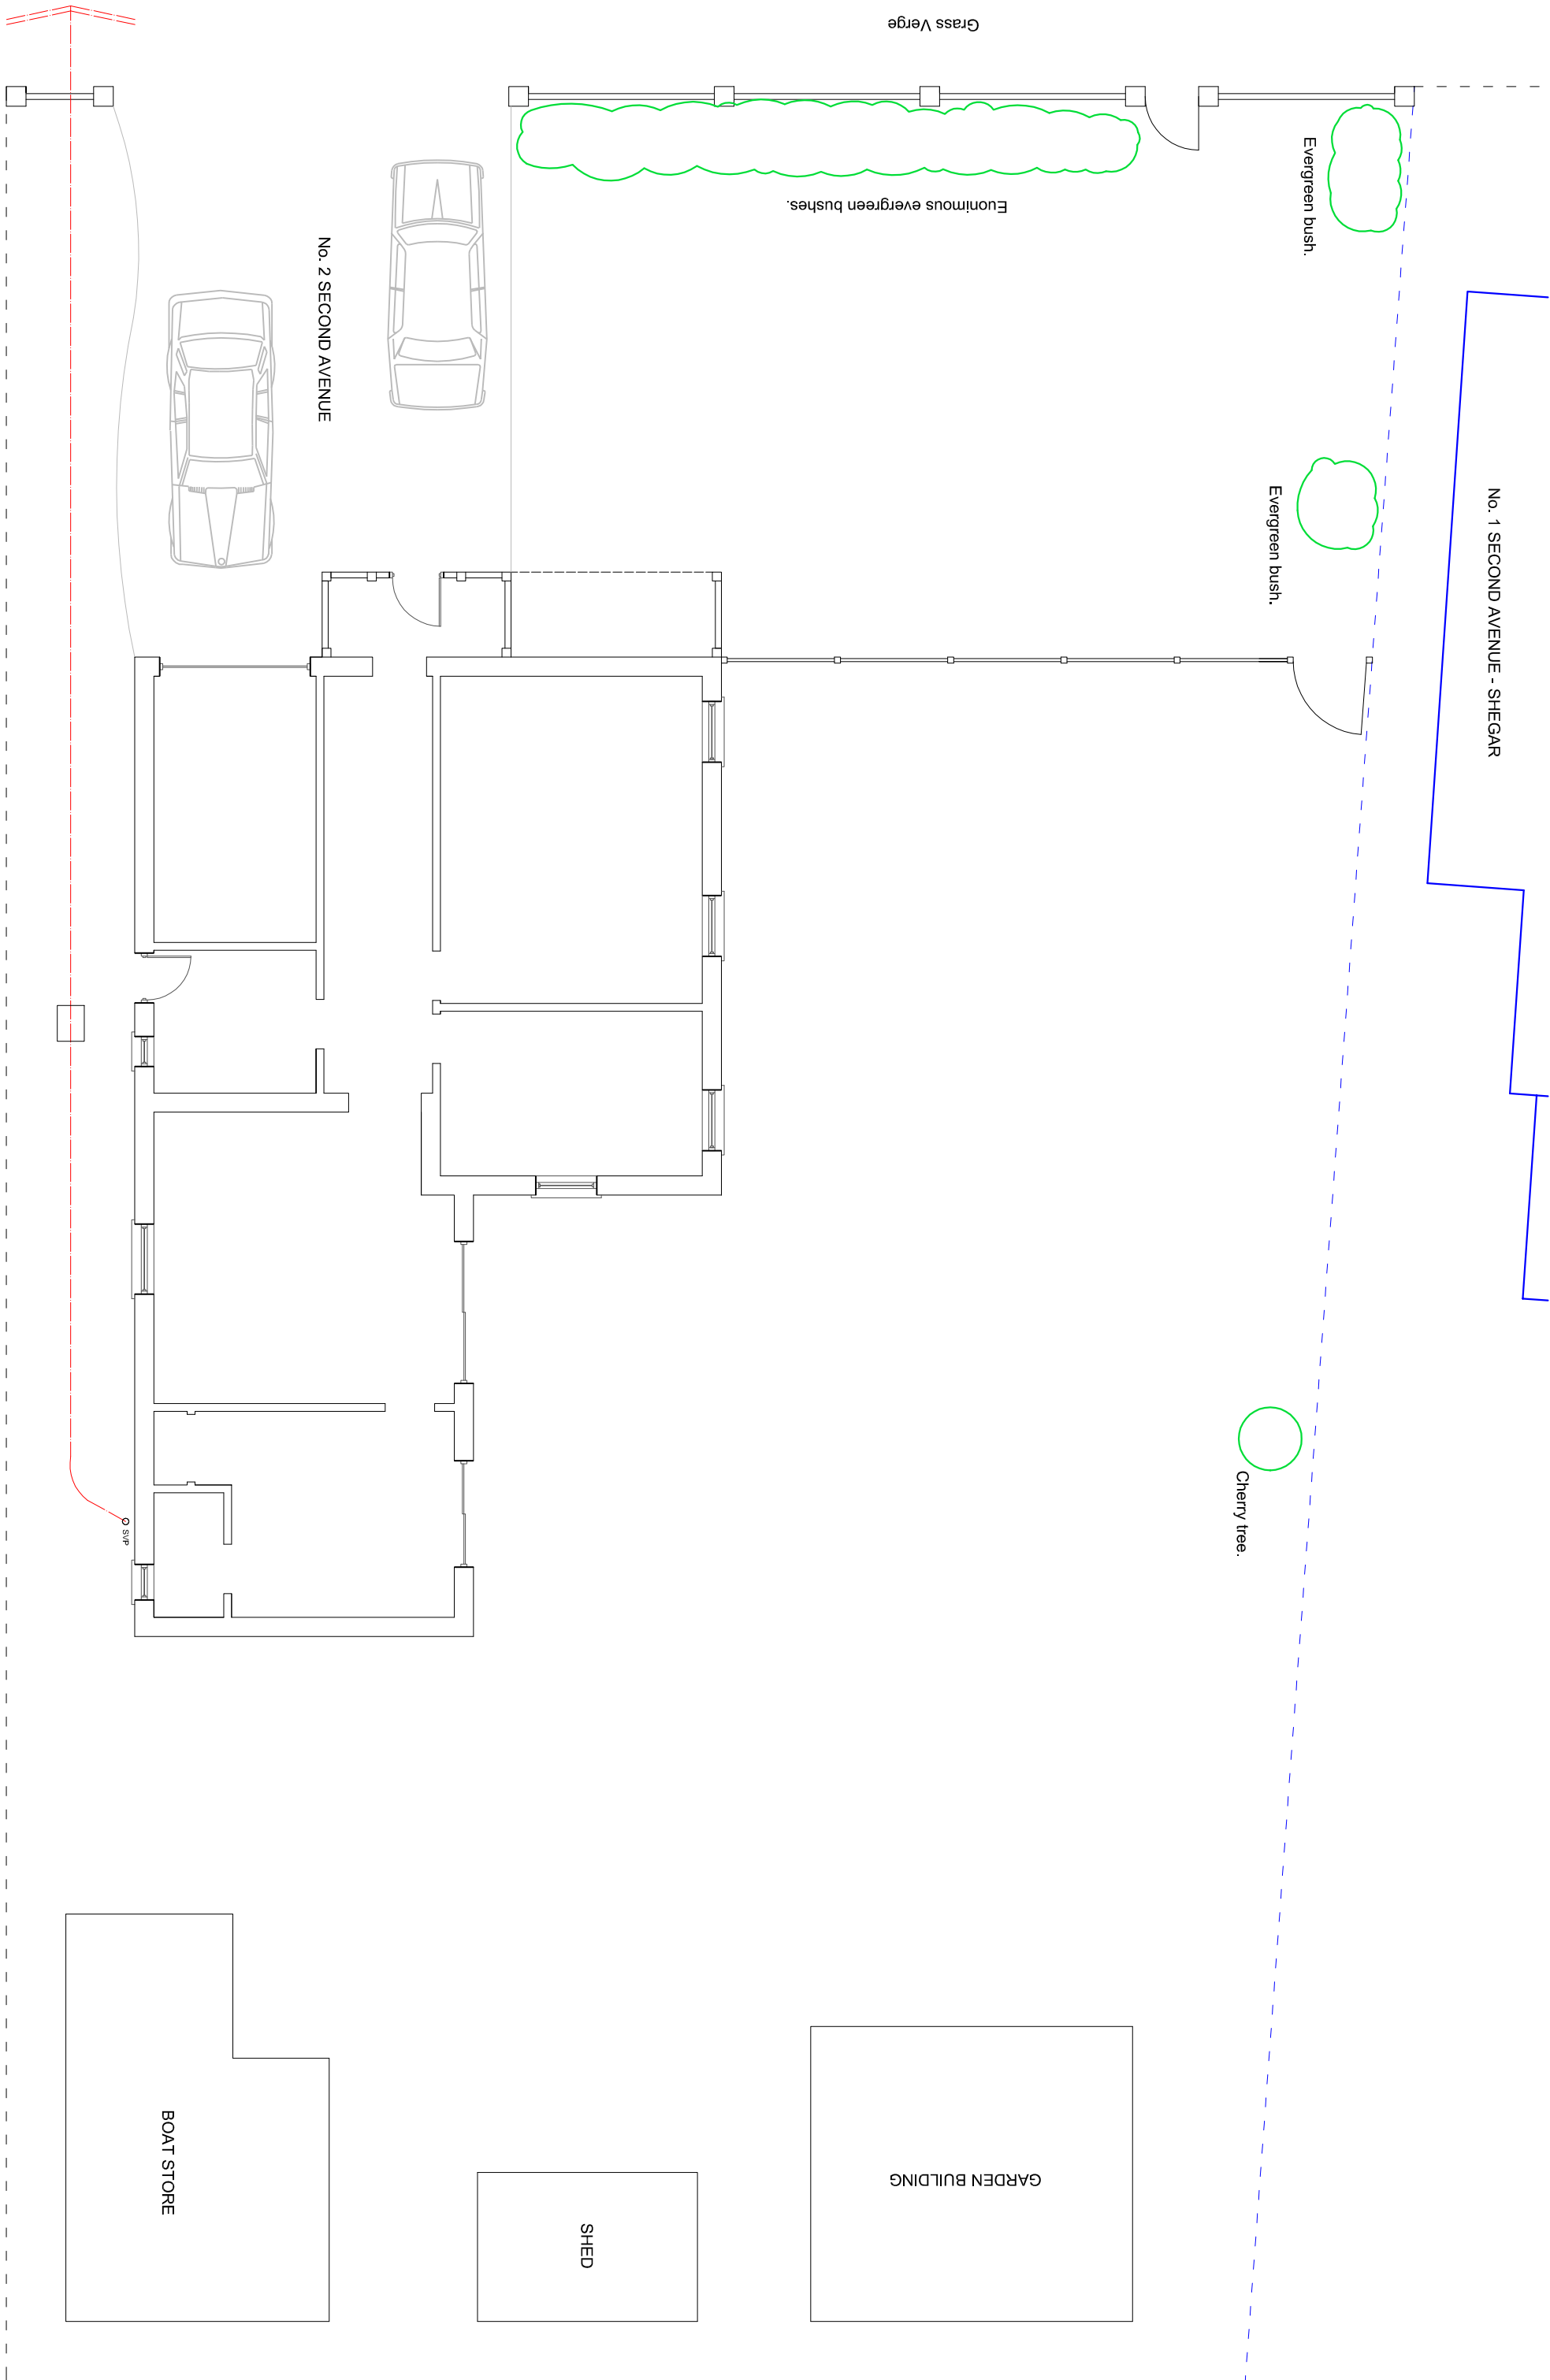

EXISTING PLOT PLAN

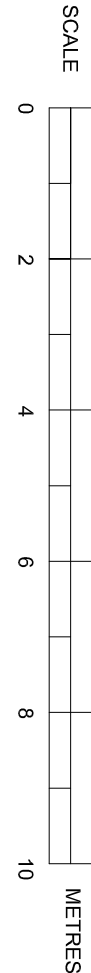

SUSSEX BUILDING CONSULTANCY LIMITED

2 SECOND AVENUE, FELPHAM,
BOGNOR REGIS, WEST SUSSEX.

SCALE - 1/100 REV - A DATE - 26/07/2017

LABC
Partnership
3 NORTHCHOTE ROAD
BOGNOR REGIS
PO21 5JZ
TEL - (01243) 961379