
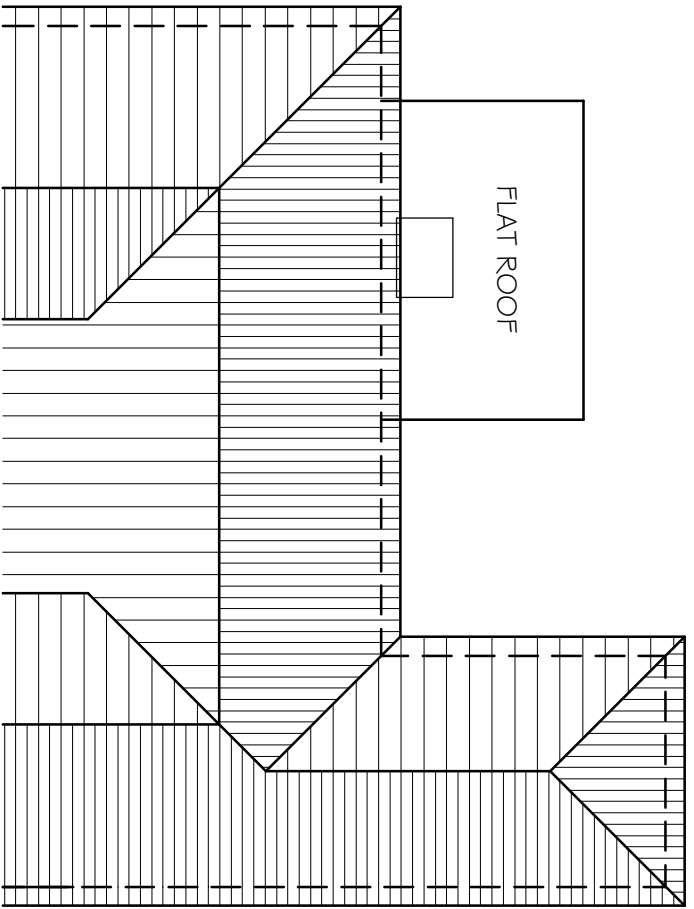
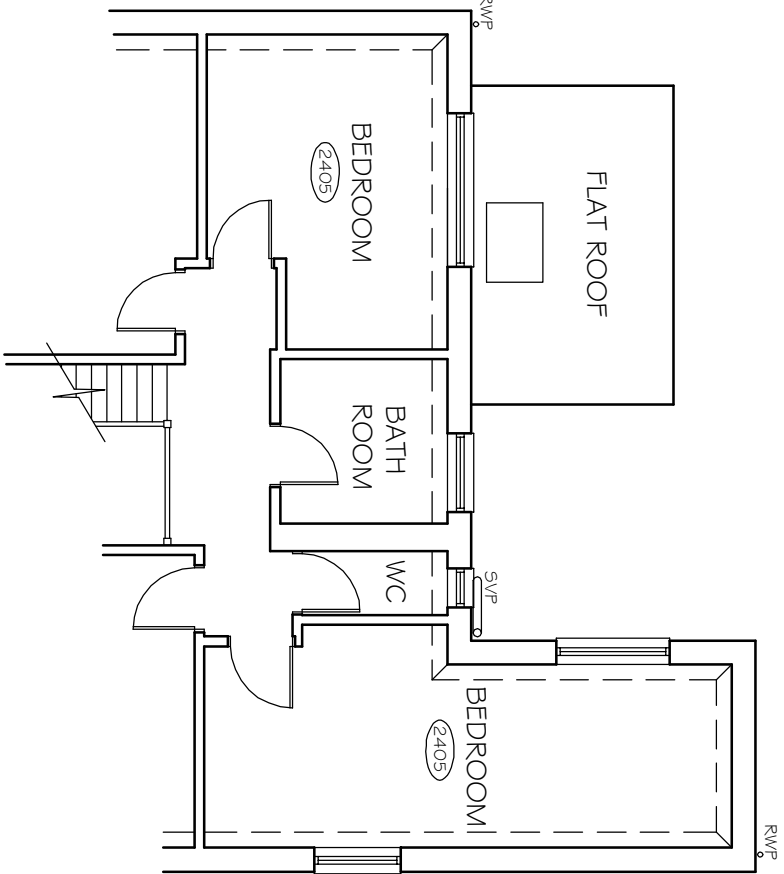





NOTES
WRITTEN DIMENSIONS TO BE TAKEN IN PREFERENCE TO SCALE, AND ARE TO BE CHECKED ON SITE PRIOR TO COMMENCING WORK.
THIS DRAWING IS TO BE READ IN CONJUNCTION WITH ALL OTHER DOCUMENTS RELATING TO THIS PROJECT.
ANY DISCREPANCIES ARE TO BE REFERRED IMMEDIATELY TO THE ARCHITECT.
THIS DRAWING IS COPYRIGHTED AND SHOULD NOT BE USED OR REPRODUCED WITHOUT PERMISSION.
IT IS THE CONTRACTOR'S RESPONSIBILITY TO ENSURE COMPLIANCE WITH THE BUILDING REGULATIONS.

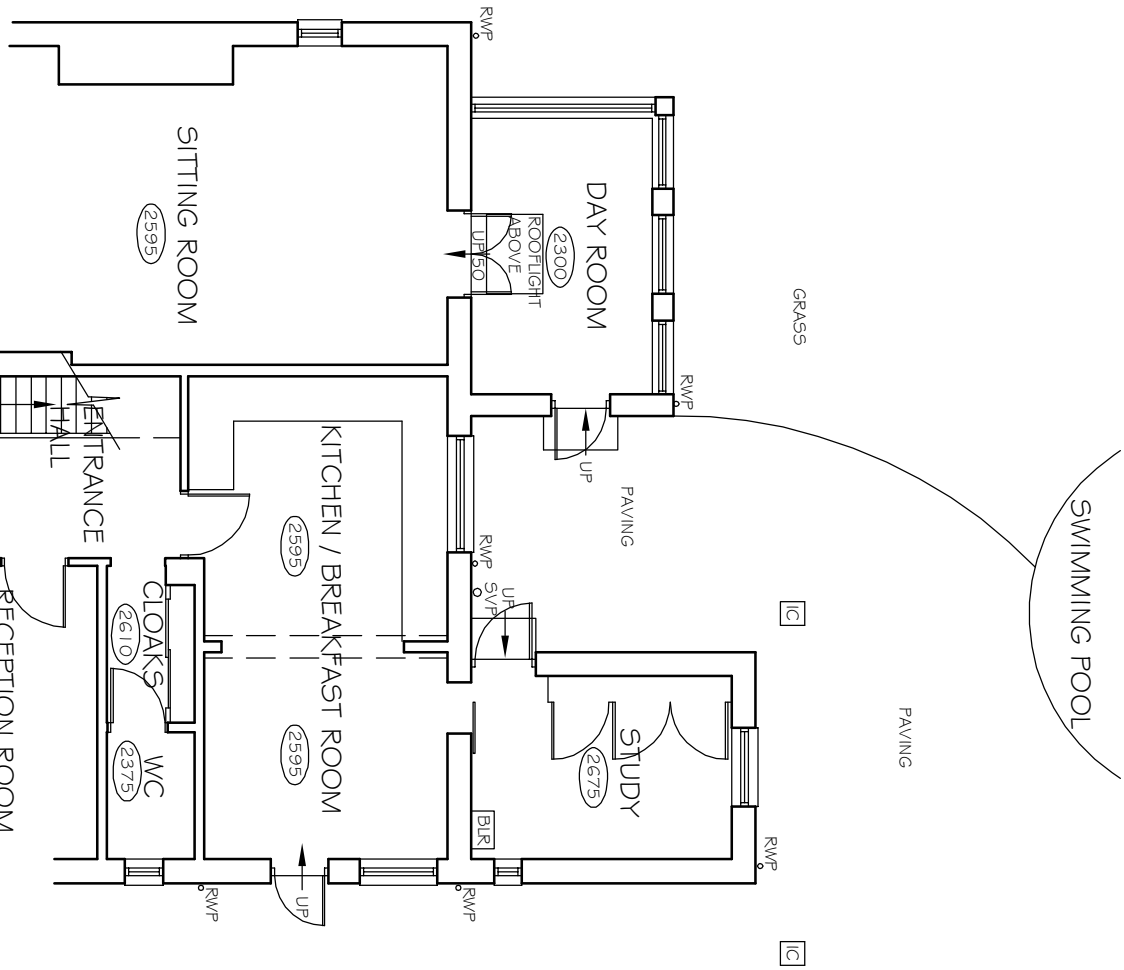

EXISTING PART
GROUND FLOOR PLAN

EXISTING PART
FIRST FLOOR PLAN

EXISTING PART
ROOF PLAN

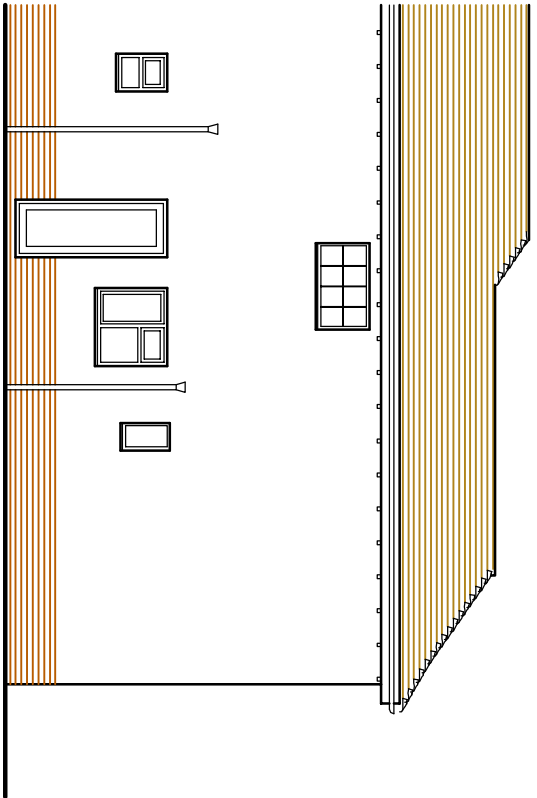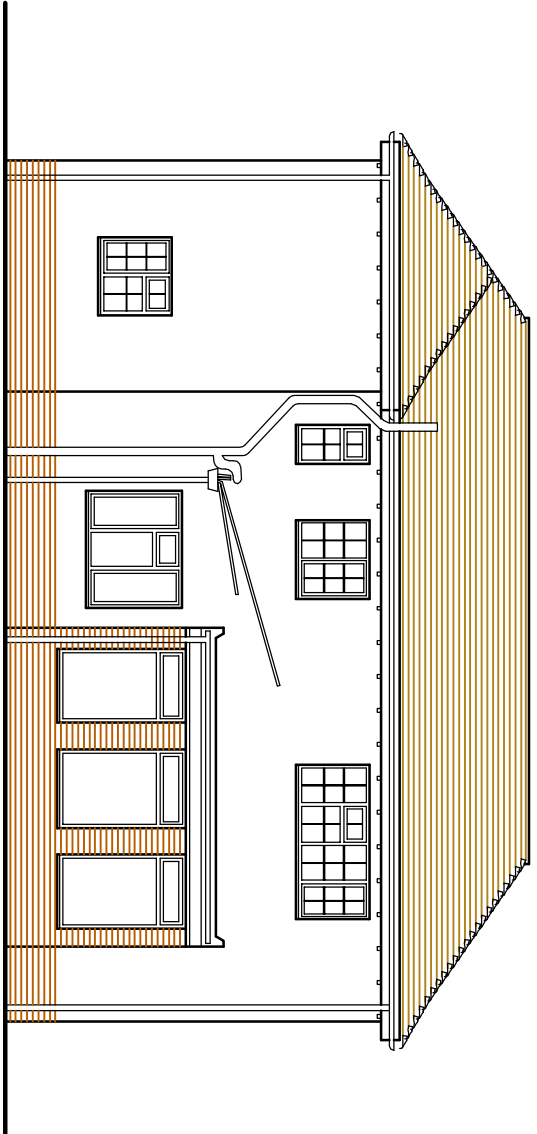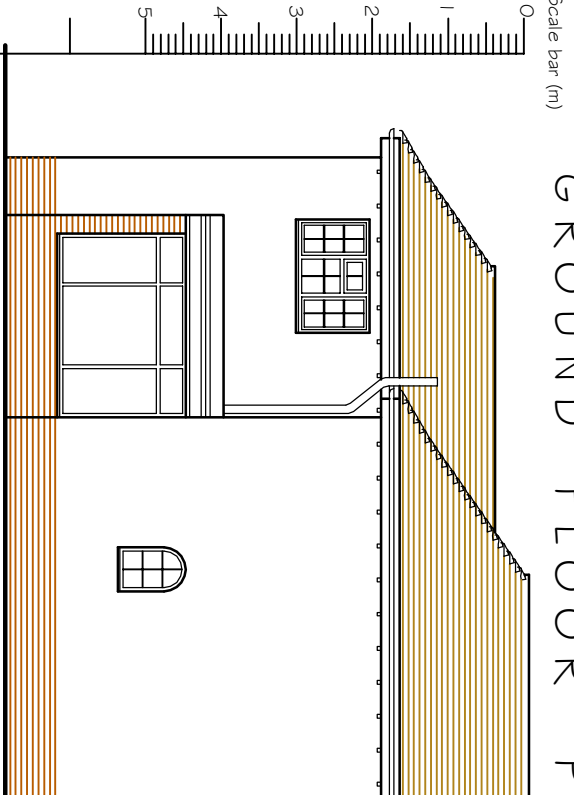

EXISTING PART
SIDE ELEVATION

EXISTING REAR
ELEVATION

EXISTING PART
SIDE ELEVATION

REV	DESCRIPTION	DATE
A	MINOR AMENDMENTS TO REAR ELEV	28.04.16

SCALE	DRAWN BY	DATE	
1:100 @A3	PLB	APR 16	
DWG NO	554/01	REV.	A

DRAWING TITLE
EXISTING PART GROUND AND FIRST FLOOR PLANS, PART ROOF PLAN AND ELEVATIONS

PROJECT
3 SECOND AVENUE FELPHAM BOGNOR REGIS WEST SUSSEX

Unit 3b Woodhorn Business Centre
Woodhorn Lane
Oving Chichester
West Sussex PO20 2BX
Tel 01243 774764
www.sloaneandbrown.co.uk

