

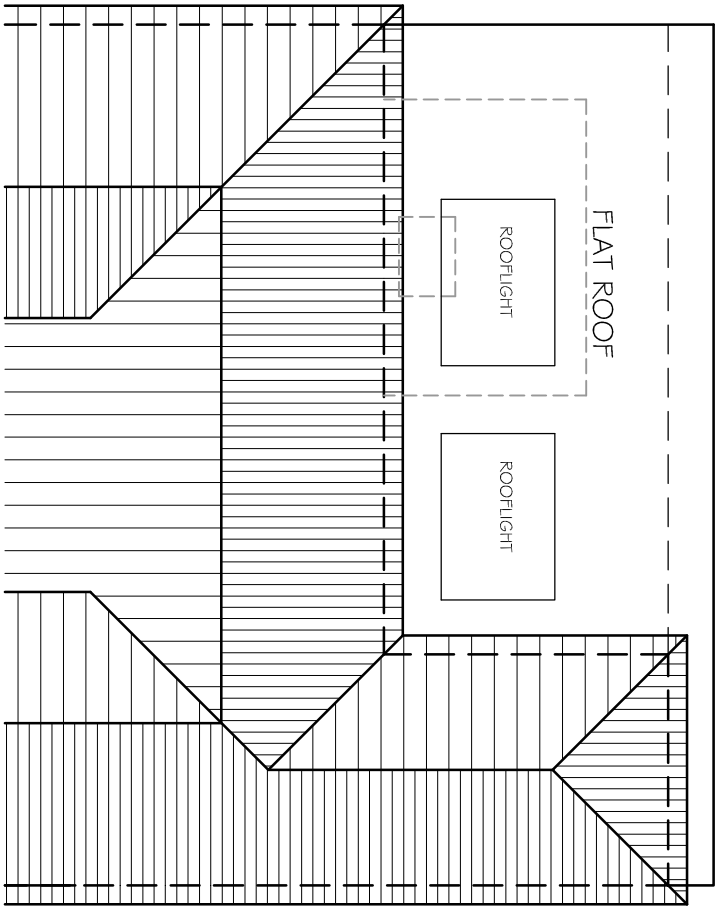
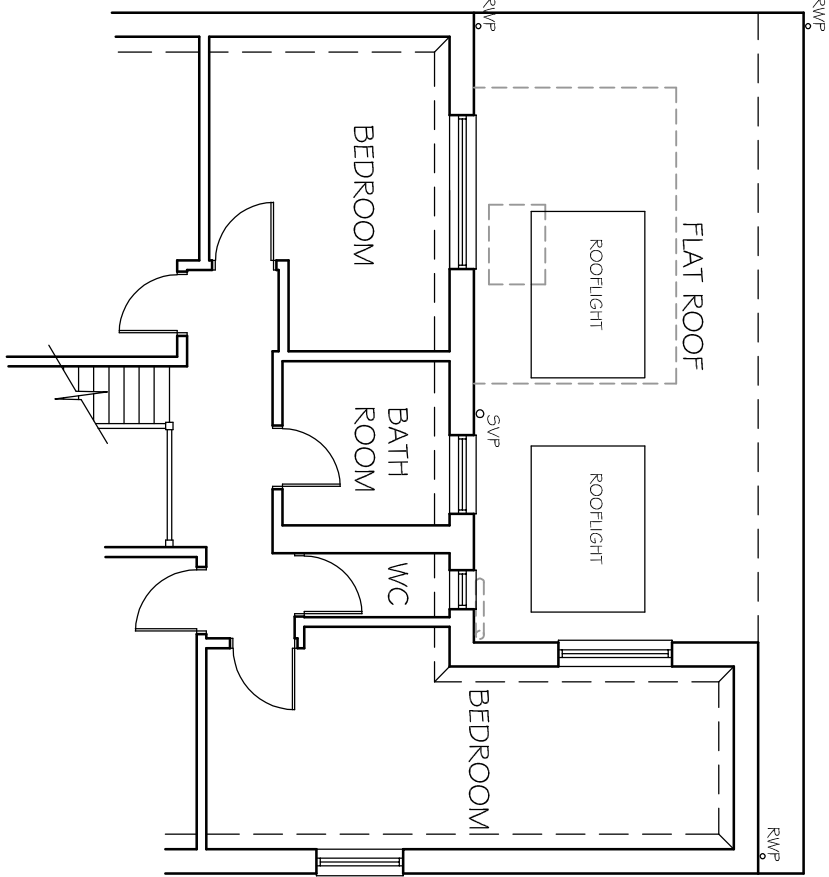


NOTES
WRITTEN DIMENSIONS TO BE TAKEN IN PREFERENCE TO SCALE, AND ARE TO BE CHECKED ON SITE PRIOR TO COMMENCING WORK. THIS DRAWING IS TO BE READ IN CONJUNCTION WITH ALL OTHER DOCUMENTS RELATING TO THIS PROJECT. ANY DISCREPANCIES ARE TO BE REFERRED IMMEDIATELY TO THE ARCHITECT. THIS DRAWING IS COPYRIGHT, AND SHOULD NOT BE USED OR REPRODUCED WITHOUT PERMISSION. IT IS THE CONTRACTOR'S RESPONSIBILITY TO ENSURE COMPLIANCE WITH THE BUILDING REGULATIONS.

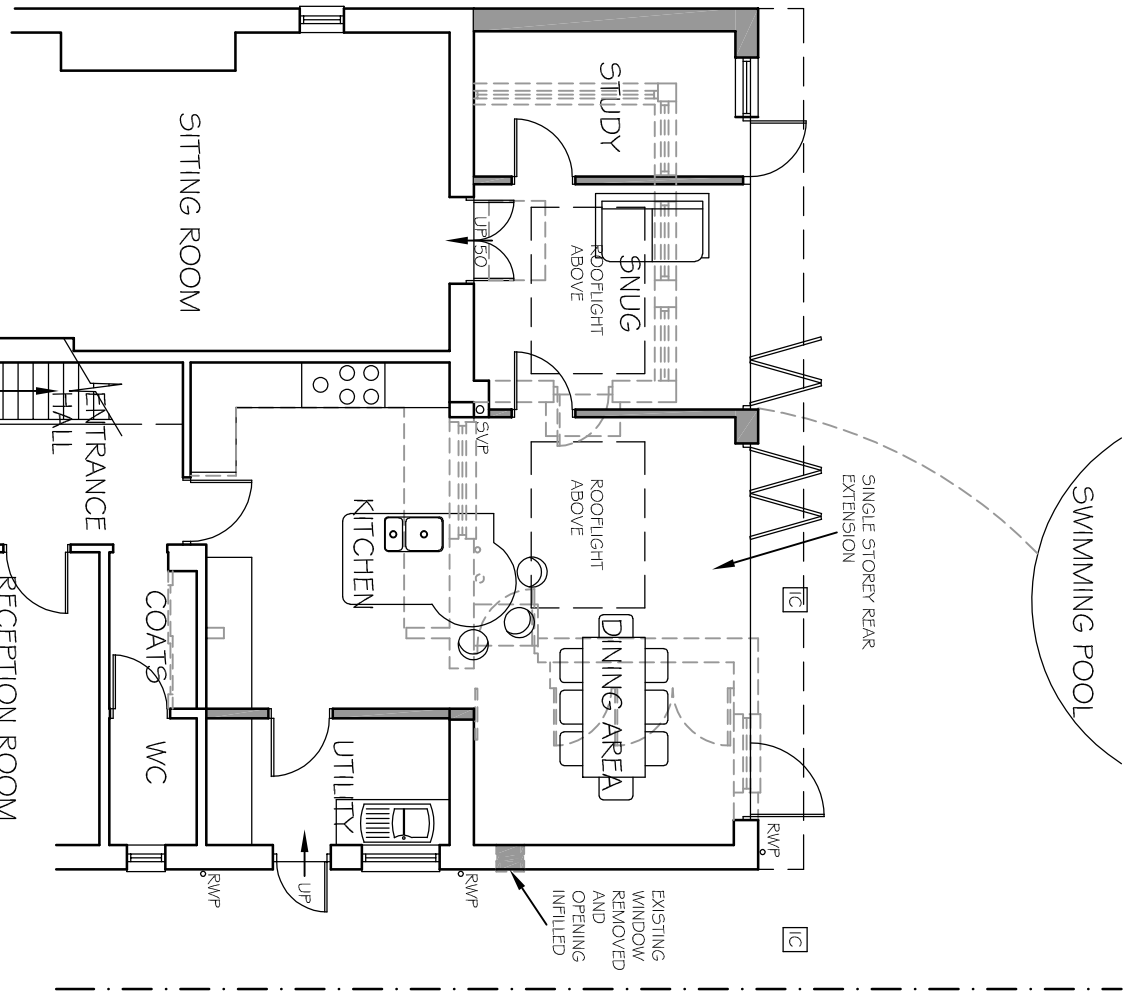

PROPOSED PART GROUND FLOOR PLAN

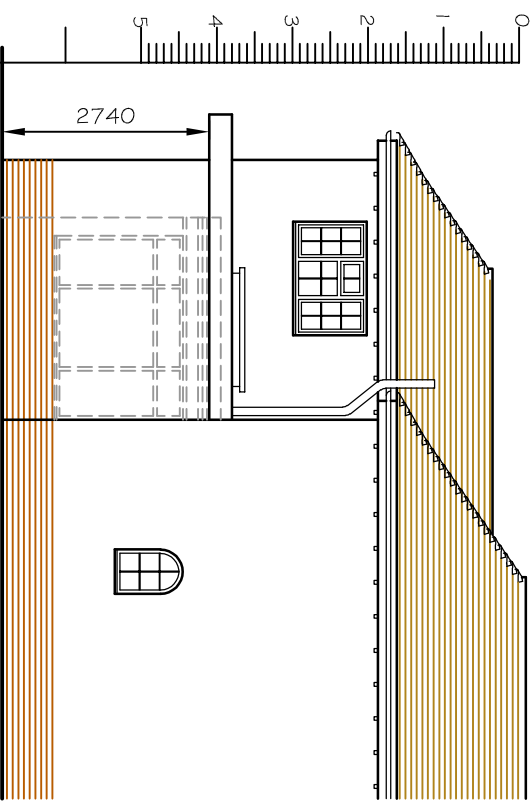


PROPOSED PART SIDE ELEVATION

F	MINOR AMENDMENTS	02.05.18
E	VARIOUS AMENDMENTS	01.05.18
D	PROPOSALS AMENDED	26.04.18
C	MINOR AMENDMENTS TO REAR ELEV	28.04.16
B	DIMENSIONS ADDED	25.04.16
A	MINOR AMENDMENTS	22.04.16
REV	DESCRIPTION	DATE


CLIENT
MR R HASTINGS & MS K BAILEY

PROPOSED REAR ELEVATION

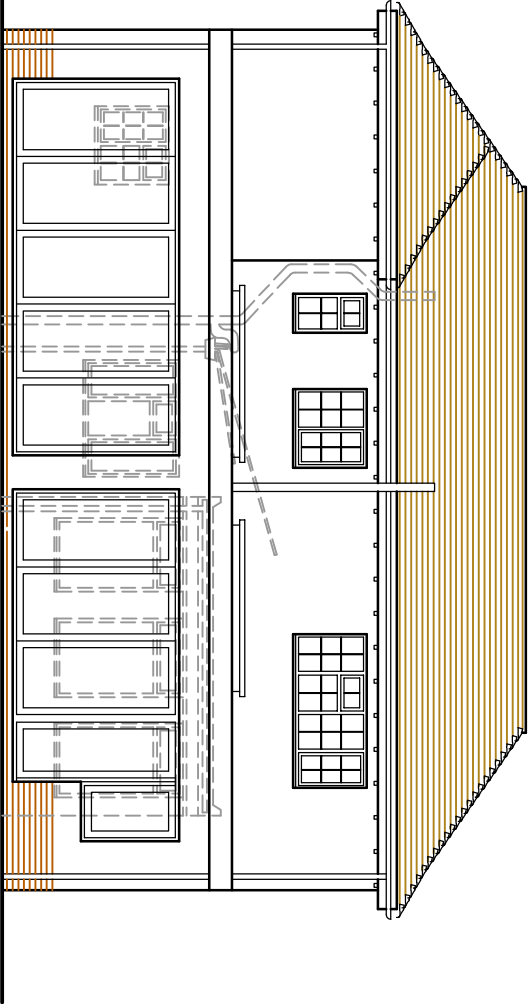

PROPOSED PART FIRST FLOOR PLAN

PROPOSED PART SIDE ELEVATION

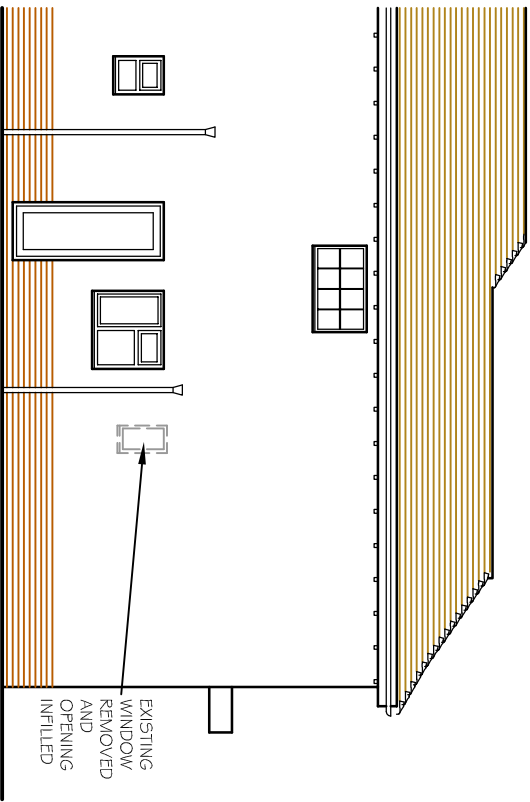

PROPOSED PART ROOF PLAN

SCALE	DRAWN BY	DATE
1:100 @A3	PLB	APR 16
DWG NO	554/02	REV. F

DRAWING TITLE
PROPOSED PART GROUND AND
FIRST FLOOR PLANS, PART
ROOF PLAN AND ELEVATIONS

PROJECT
3 SECOND AVENUE
FELPHAM
BOGNOR REGIS
WEST SUSSEX

Unit 3b Woodhorn Business Centre
Woodhorn Lane
Oving, Chichester
West Sussex PO20 2BX
Tel 01243 774764
www.sloaneandbrown.co.uk

