



6A ROUNDLE ROAD FELPHAM

Chain link fencing details

<http://www.meshdirect.co.uk/Chain-Link-Fence-and-Posts-Green.html>

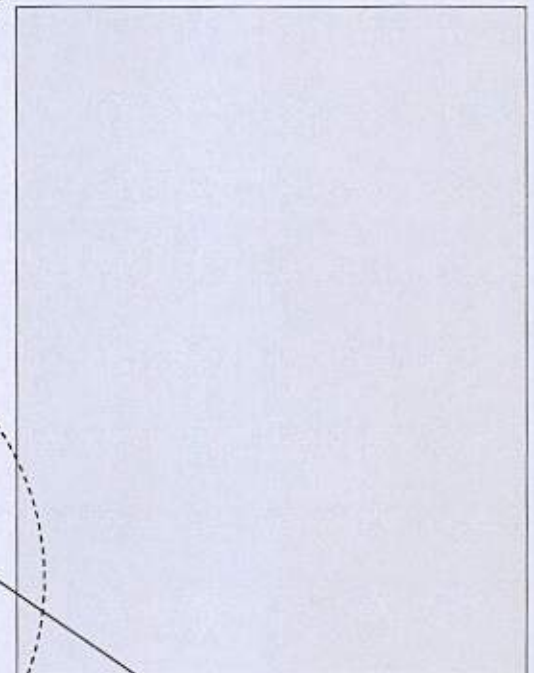

1800mm high chain link fence with 50 / 60mm posts

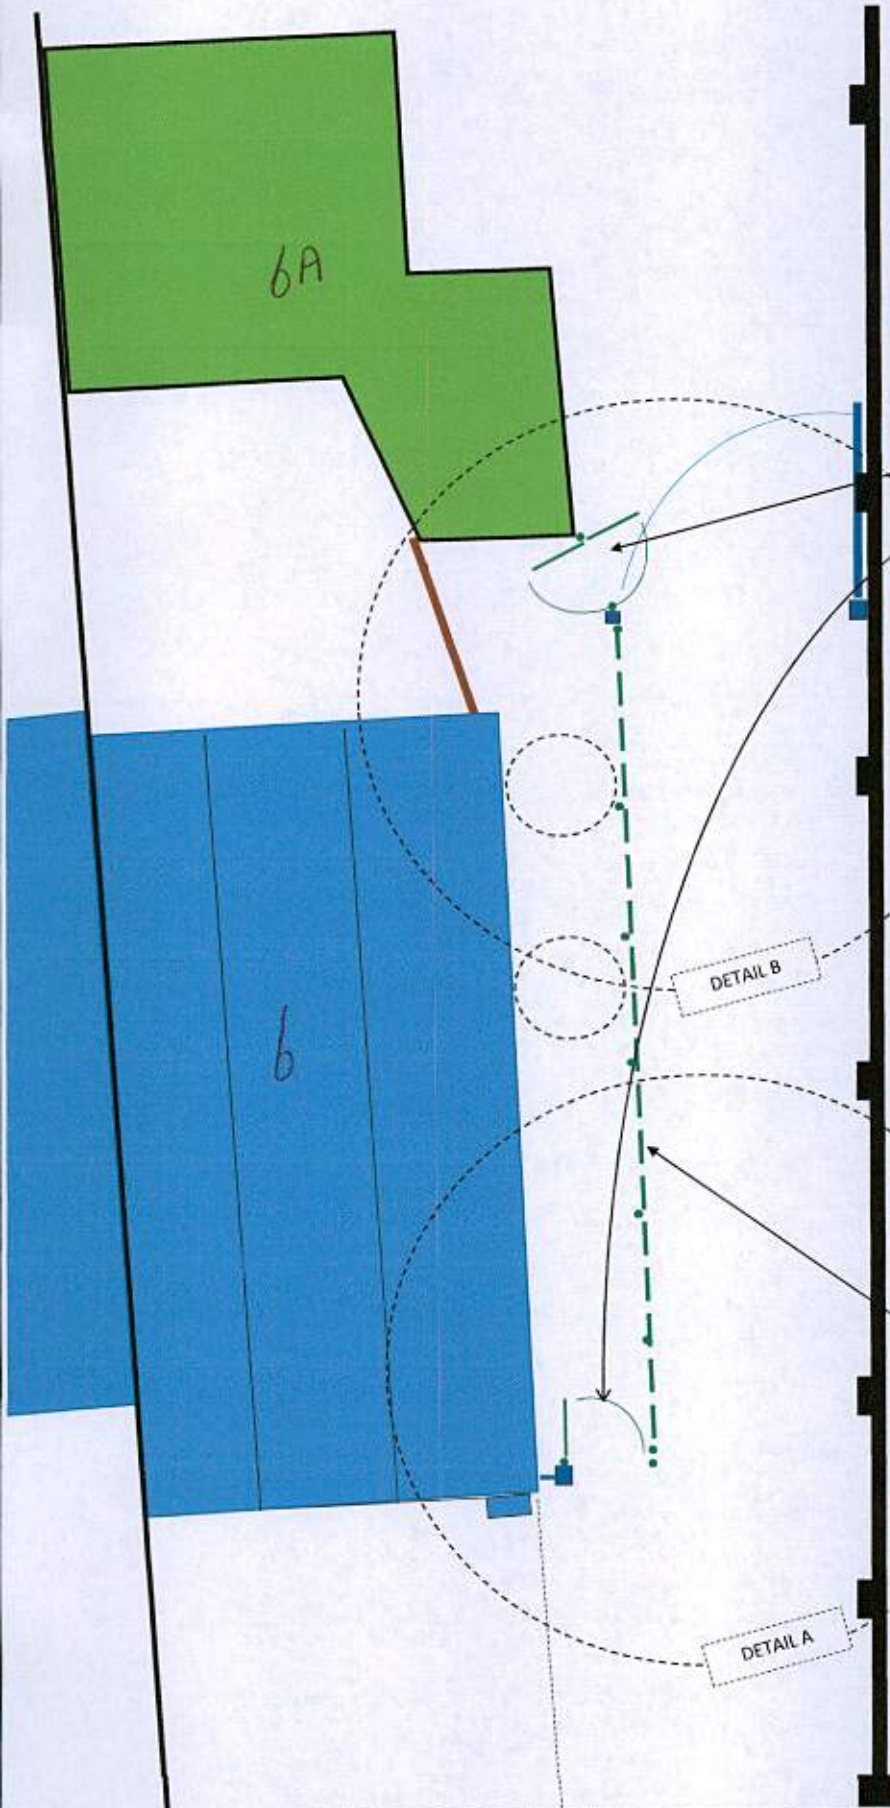

6A ROUNDLE ROAD FELPHAM

Chain link fencing details

