


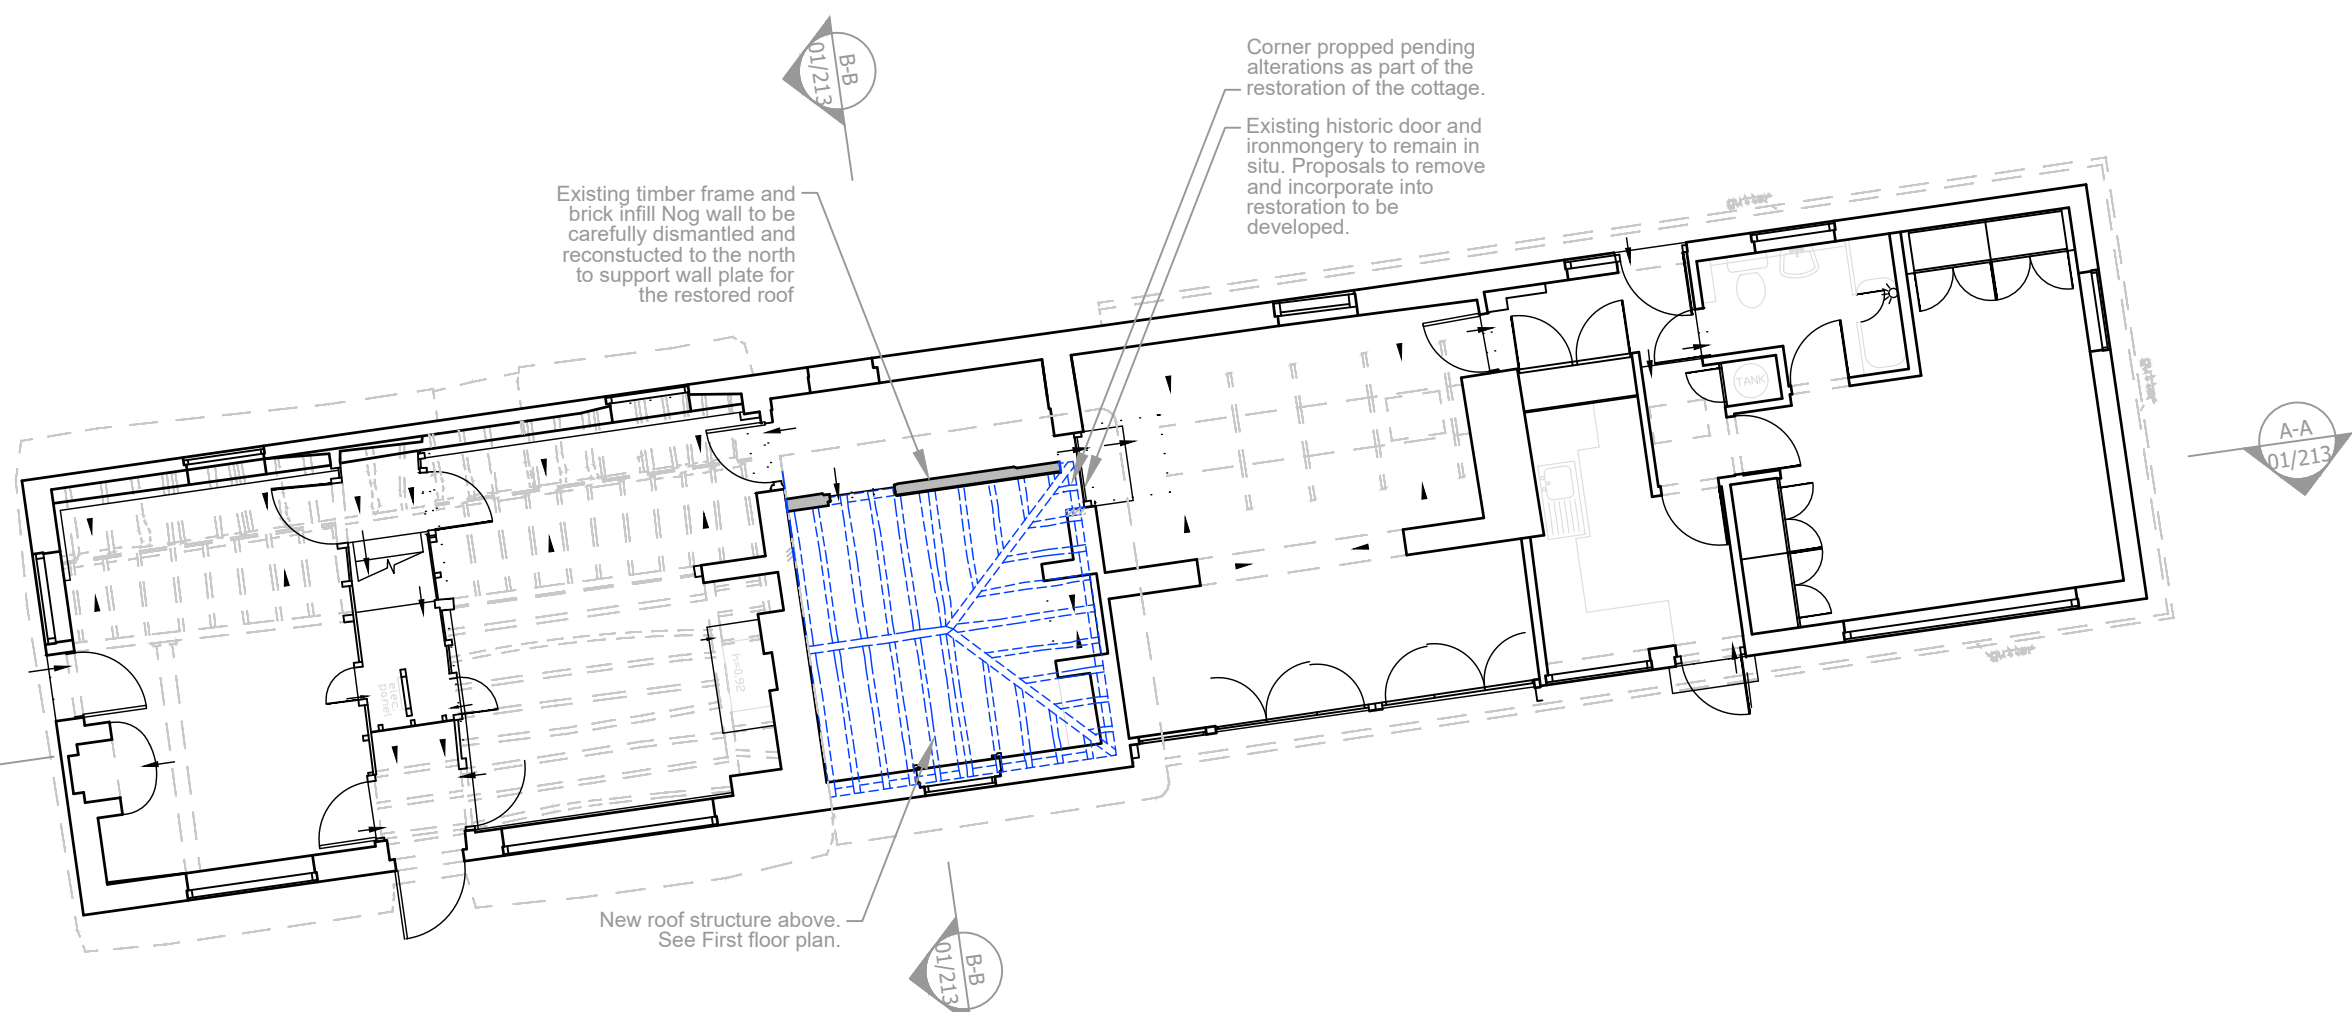

- | | |
|----------------|----------|
| Drawing Number | Revision |
| 2302-01/01/203 | - |