



NOTES


- ROOF - Plan concrete tiles to pitched roof.
- WALLS - Mixture of painted render and face brickwork.
- WINDOWS/DOORS - White framed PVC double glazed units.

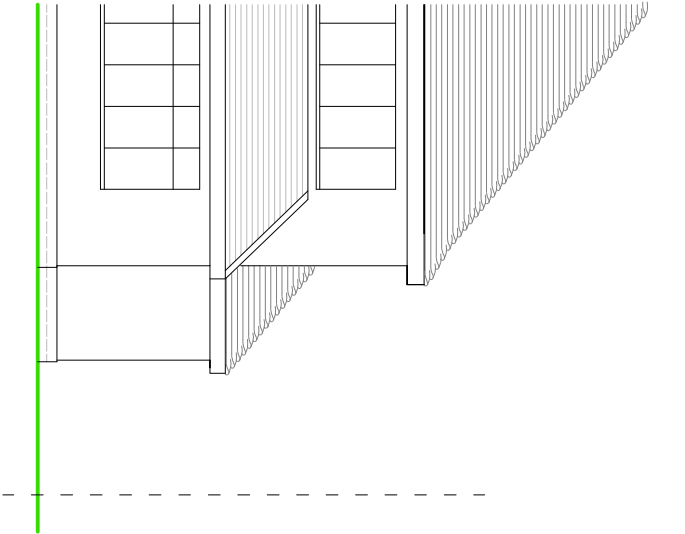


REAR ELEVATION

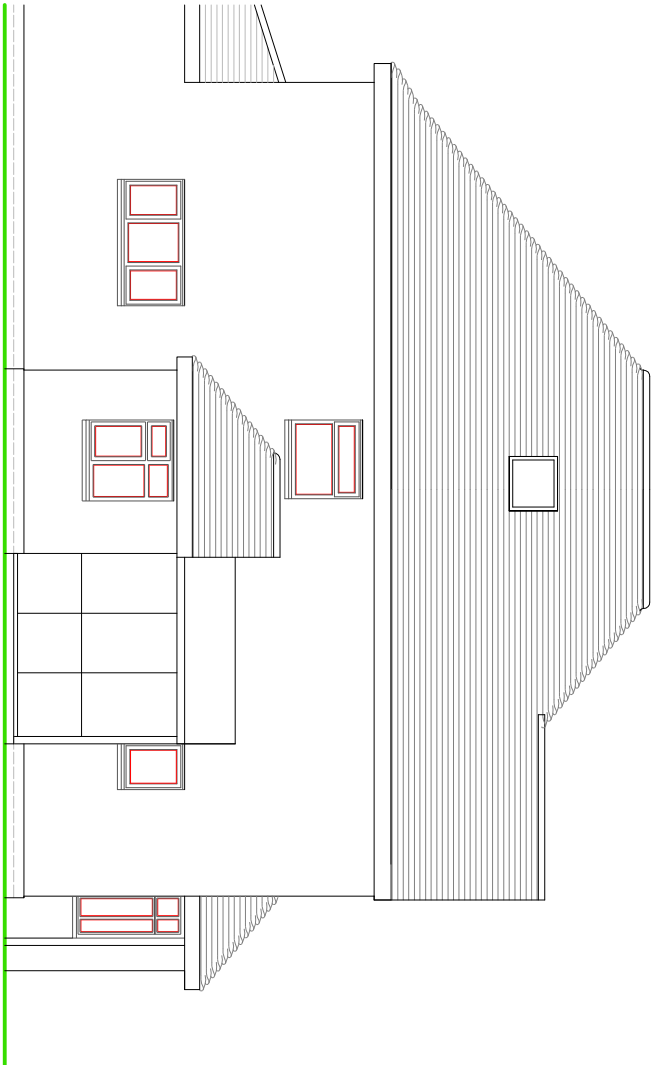

SIDE ELEVATION

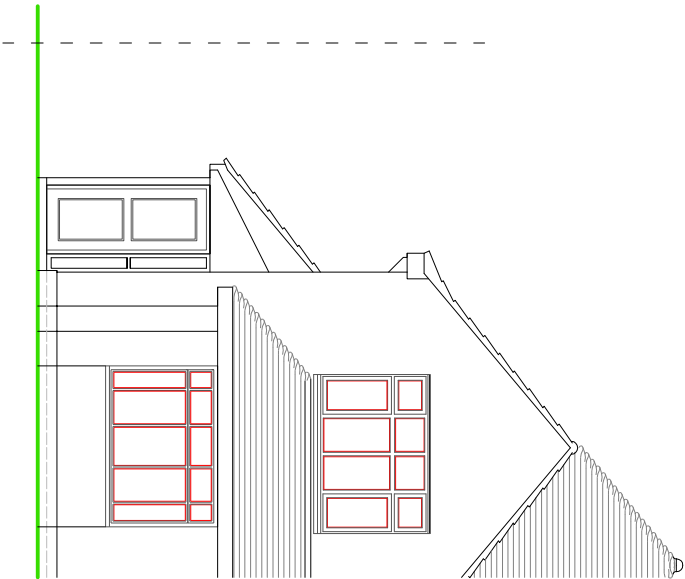

FRONT ELEVATION

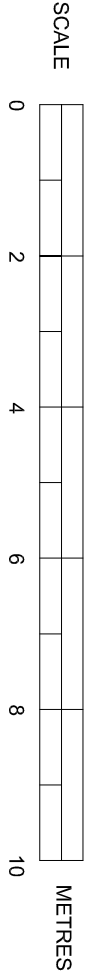

EXISTING ELEVATIONS

SUSSEX BUILDING CONSULTANCY LIMITED

12 SUMMERLEY LANE, FELPHAM,
BOGNOR REGIS, WEST SUSSEX.

SCALE - 1/100 REV - A DATE - 29/1/2018

Partner
LABC

3 NORTHGATE ROAD
BOGNOR REGIS
PO21 8JZ
TEL - (01243) 863379