

Kingsmead


Master Floorplan Image

 View in fullscreen


Approximate Gross Internal Area = 93.6 sq m / 1007 sq ft

Garage = 12.3 sq m / 132 sq ft

Total = 105.9 sq m / 1139 sq ft

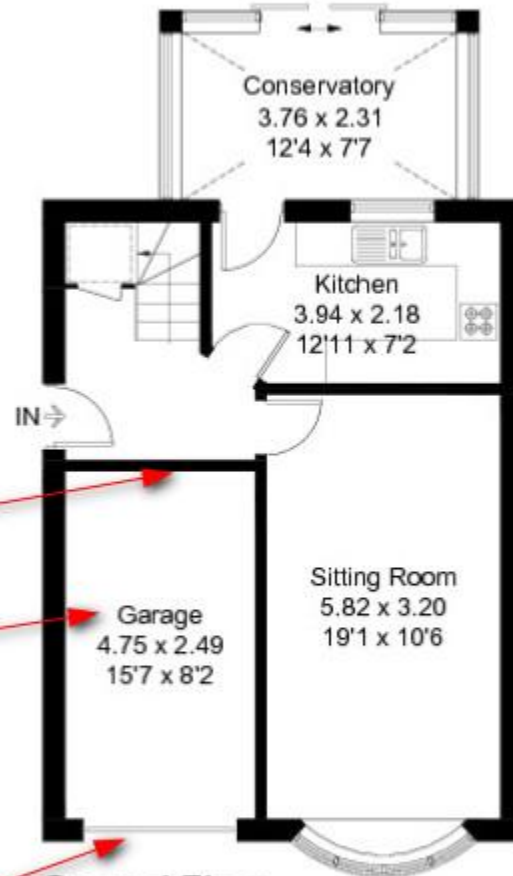

Ground Floor

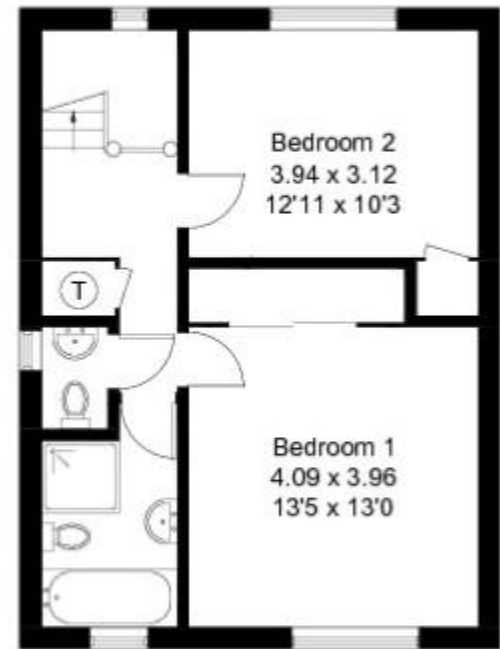

First Floor

Internal door will
be added here

Garage to be
converted into
bedroom

Garage door to be
replaced with a
window

Created by **BAY TREE ESTATES** - Telephone 01243 850451.

These plans are for representation purposes only as defined by RICS - Code of Measuring Practice. Not to scale. (ID588083)