



DO NOT SCALE

KEY

- FLAT TOP EDGING TYPE EF: FOR BEDDING DETAILS REFER TO SD-03
- BILLINGSUED KERB TYPE BN & UPSTAND: FOR BEDDING DETAILS REFER TO SD-03
- CHANNEL (SQUARE) TYPE CSZ: FOR BEDDING DETAILS REFER TO SD-03
- 45° SPLAYED KERB TYPE SP: FOR BEDDING DETAILS REFER TO SD-03
- HALF BATTERED KERB TYPE HBZ: FOR BEDDING DETAILS REFER TO SD-03
- HALF BATTERED KERB TYPE HB3: FOR BEDDING DETAILS REFER TO SD-14
- DROPPER KERB: FOR BEDDING DETAILS REFER TO SD-03
- TACTILE PAVING: FOR DETAILS REFER TO SD-05
- 1m HIGH ACOUSTIC FENCE TO HOD H14
- 1.5m HIGH ACOUSTIC FENCE TO HOD H14
- 2m HIGH ACOUSTIC FENCE TO HOD H14
- POST AND RAIL FENCE] FOR DETAILS REFER TO EV-02
- KNEE HIGH FENCE: REFER TO EV-02
- PEDESTRIAN GUARD RAIL TO BE INSTALLED AS PER MANUFACTURERS SPECIFICATION
- VEHICLE RESTRAINT SYSTEM, REFER TO AP DOCUMENT FOR DETAILS
- GATE TO BE CONSTRUCTED TO HOD 22
- HIGHWAY MARKER POST TO BE INSTALLED AS PER WEST SUSSEX COUNTY COUNCIL SPECIFICATION

NOTES

- FOR RADI OF 0.6m, 1.0m, 2.0m AND ABOVE TO 15m, RADIUS KERBS SHOULD BE USED
- THE ONLY RADI SMALLER THAN 0.6m WILL BE 305mm AND THE CORRECT STYLE QUADRANT KERB IS TO BE USED IN THESE LOCATIONS
- FOR RADI BETWEEN 15m AND 25+6000mm STRAIGHT KERBS SHOULD BE USED. FOR RADI GREATER THAN 25m FULL LENGTH KERBS MAY BE USED.
- FULL HEIGHT KERBS TO BE INSTALLED BETWEEN PEDESTRIAN/CYCLOWAY CROSS AND CYCLOWAY ACCESS POINTS AS PER THE KERBING DRAWINGS (KD SERIES)
- TRANSITION KERBS TO BE USED WHERE KERB PROFILES CHANGE (IE HB2 TO SPLAYED (SP) KERB WILL REQUIRED TRANSITION KERB)
- KNEE HIGH FENCING SURROUNDING THE SUDS PONDS TO BE ERECTED ON A FLAT VERGE PRIOR TO THE EMBANKMENT SLOPES

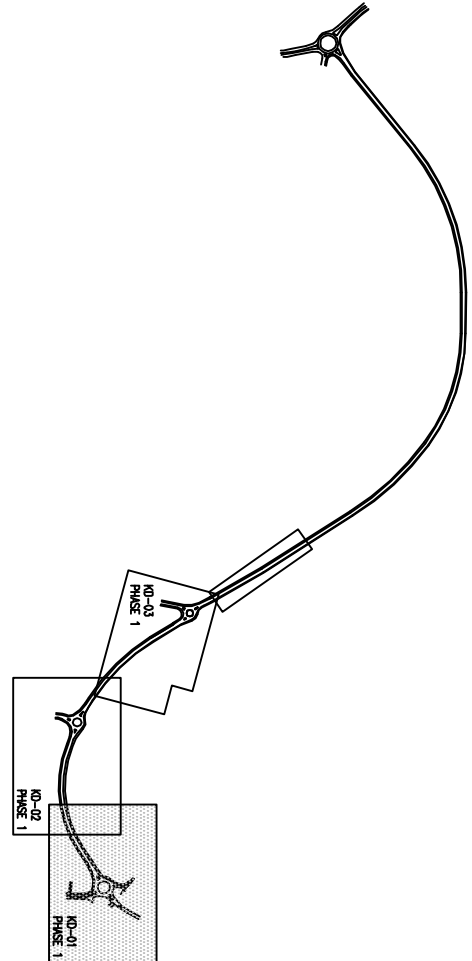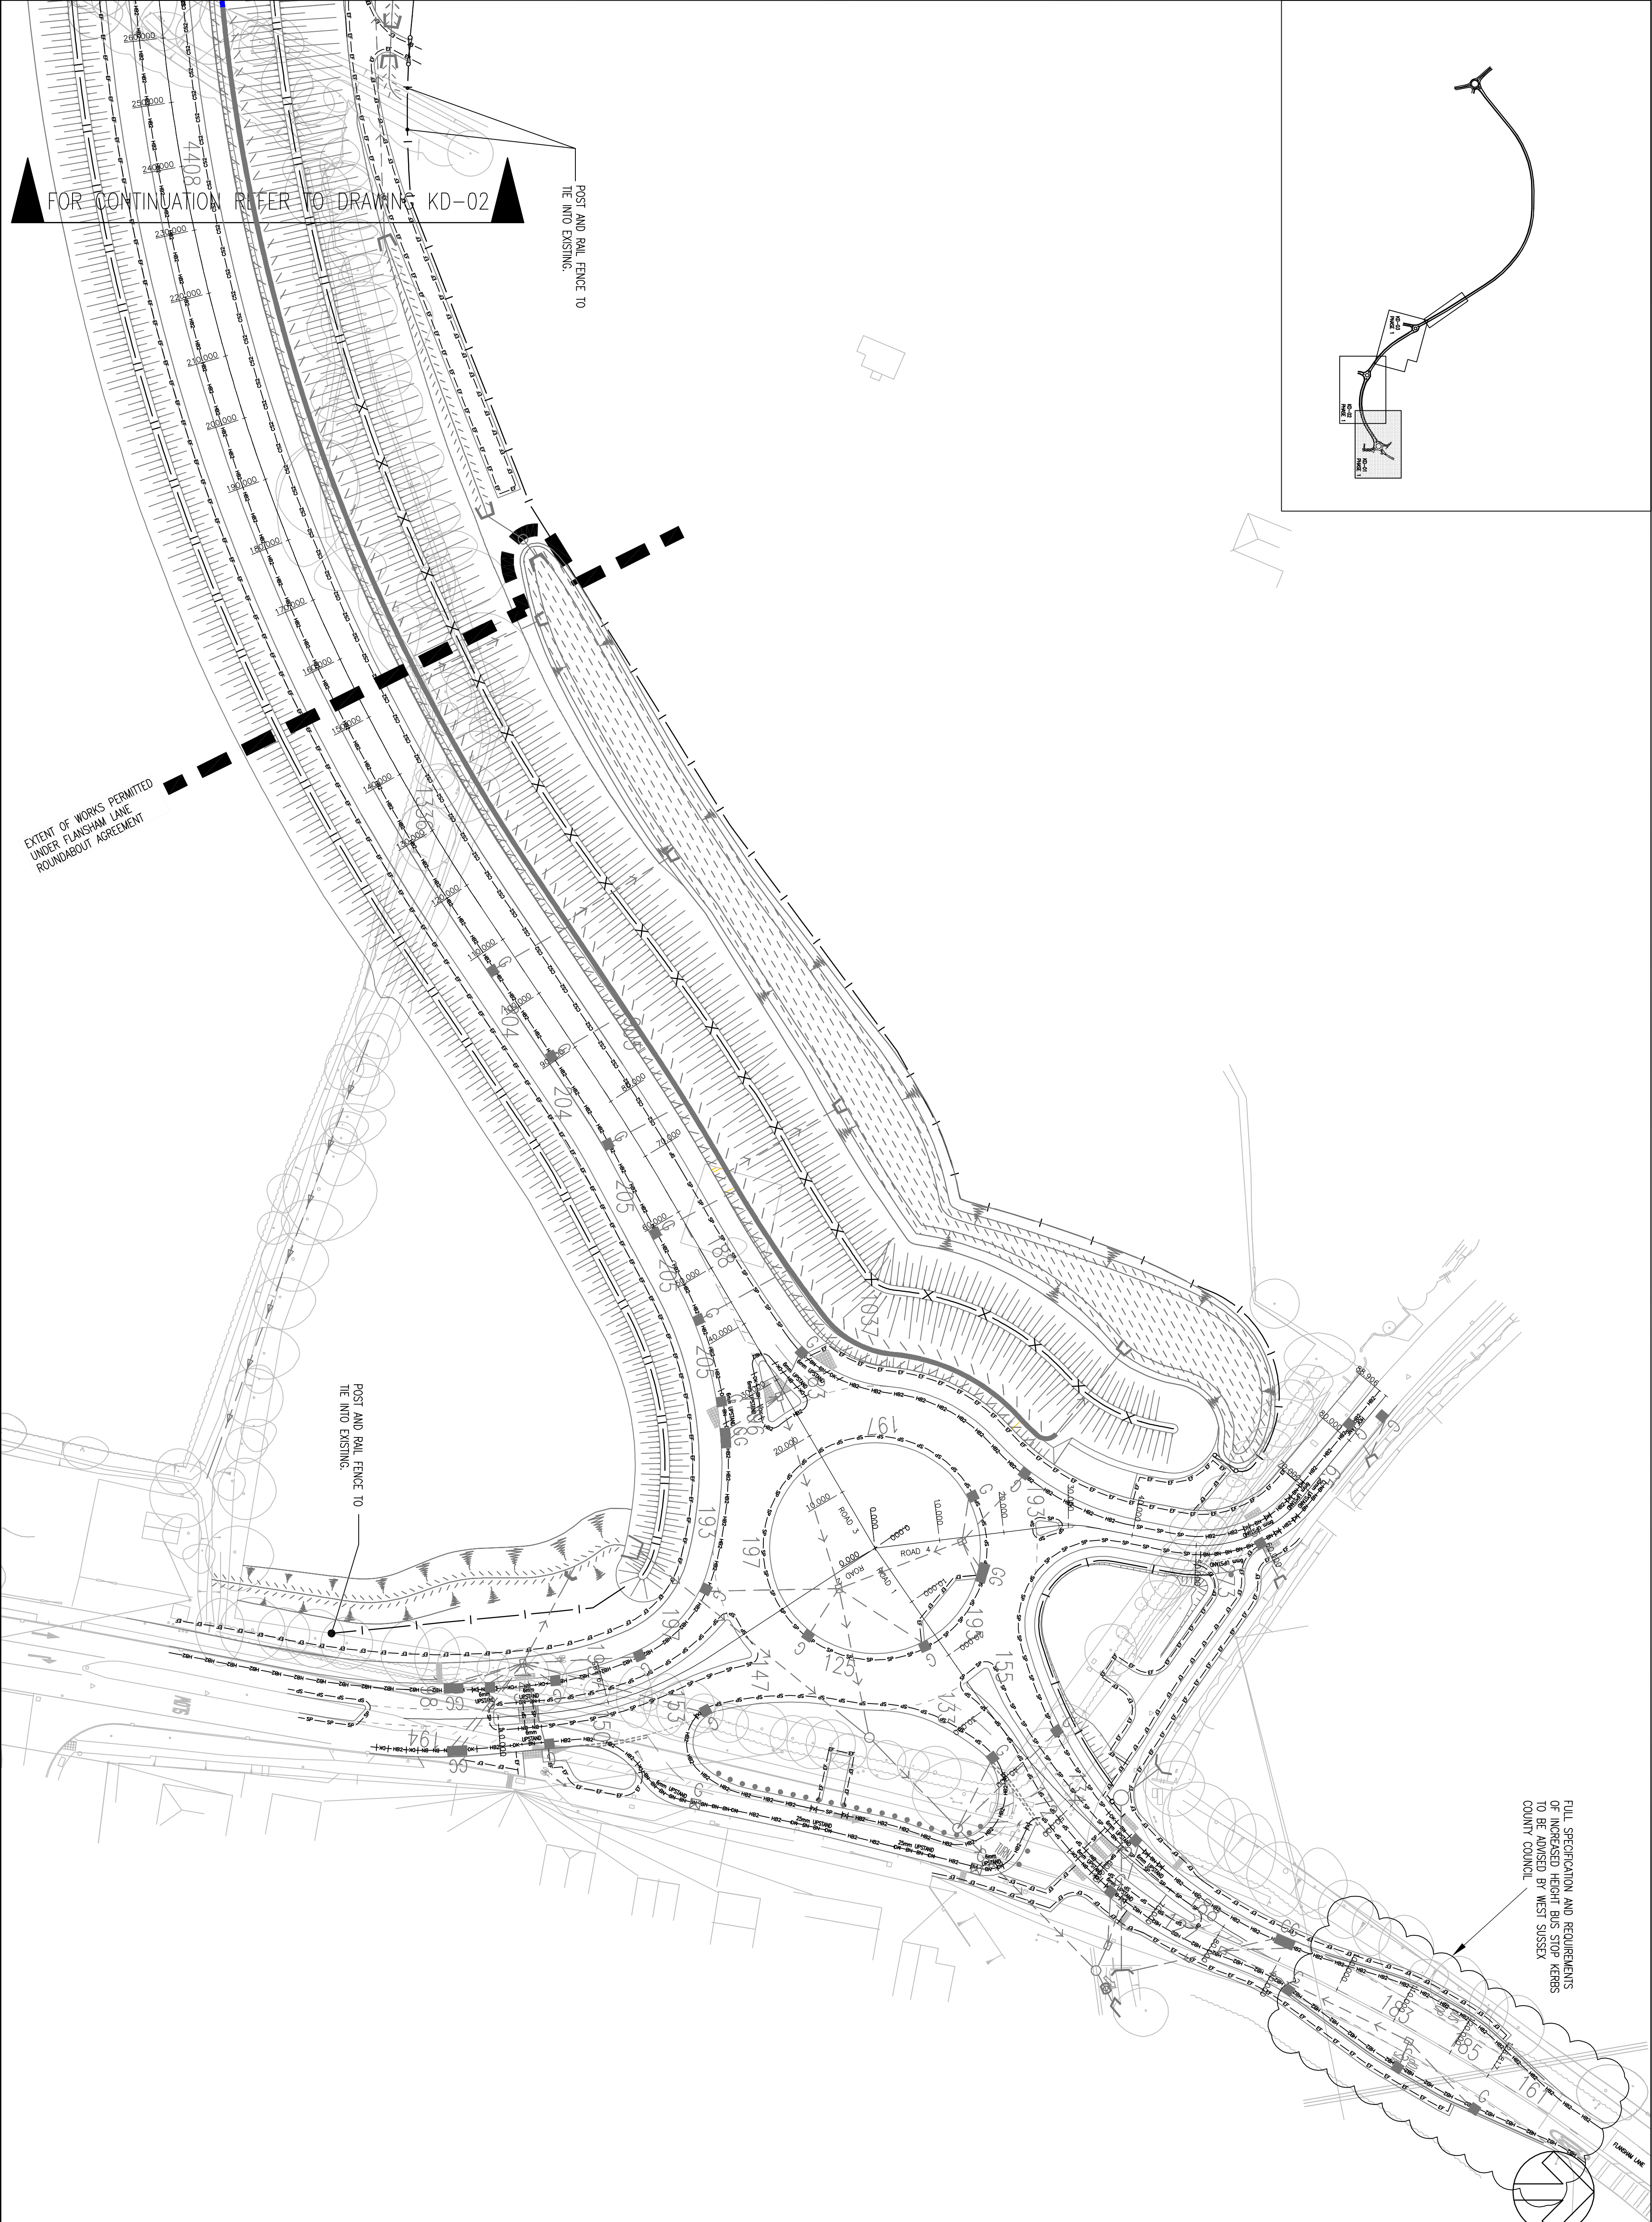


FOR CONTINUATION REFER TO DRAWING KD-02

EXTENT OF WORKS PERMITTED UNDER FLAISHAM LANE ROUNDABOUT AGREEMENT

POST AND RAIL FENCE TO TIE INTO EXISTING.

FULL SPECIFICATION AND REQUIREMENTS OF UNBESPOKE KERBS TO BE ADAPTED BY WEST SUSSEX COUNTY COUNCIL.

DRAWING STATUS				FOR INFORMATION			
REV	DATE	BY	INITIALS	ISSUE	DESCRIPTION	CHK	APP
A	04/10/2011	JMD				SJ	SJ
PROJECT				PROJECT			
BARRATT SOUTHAMPTON				BOGNOR NORTHERN RELIEF ROAD			
				PHASE 1			
TITLE				KERBING & FENCING DRAWING			
				(SHEET 1 OF 3)			
SCALE @ 1:1500				DRAWN BY: SJ			
1:1030854-KD-101				DATE: Aug 2007			
11030854				30854/KD/101			
© WSP Group plc				A			

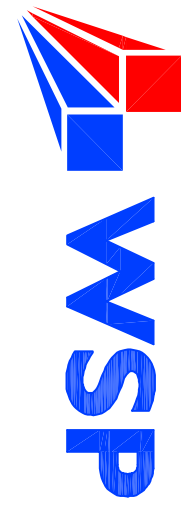

Kable House, Southamway Gardens, Southamway East, Exeter, EX1 1NT
Tel: +44 (0)1392 267500 Fax: +44 (0)1392 267599
<http://www.wspgroup.com>