




DO NOT SCALE

KEY

- EF — EF — FLAT TOP EDGING TYPE EF. FOR BEDDING DETAILS REFER TO SD-03
- BN — BN — BULNOSED KERB TYPE BN & UPSTAND. FOR BEDDING DETAILS REFER TO SD-03
- CS2 — CS2 — CHANNEL (SQUARE) TYPE CS2. FOR BEDDING DETAILS REFER TO SD-03
- SP — SP — 45° SPLAYED KERB TYPE SP. FOR BEDDING DETAILS REFER TO SD-03
- HB2 — HB2 — HALF BATTERED KERB TYPE HB2. FOR BEDDING DETAILS REFER TO SD-03
- HB3 — HB3 — HALF BATTERED KERB TYPE HB3. FOR BEDDING DETAILS REFER TO SD-14
- DR — DR — DROPPER KERB. FOR BEDDING DETAILS REFER TO SD-03
- SD-05 — SD-05 — TACTILE PAVING. FOR DETAILS REFER TO SD-05
- H14 — H14 — 1m HIGH ACOUSTIC FENCE TO HCD H14
- X — X — 1.5m HIGH ACOUSTIC FENCE TO HCD H14
- H14 — H14 — 2m HIGH ACOUSTIC FENCE TO HCD H14
- I — I — POST AND RAIL FENCE
- DIAMOND — DIAMOND — KNEE HIGH FENCE. REFER TO EV-02
- PED — PED — PEDESTRIAN GUARD RAIL TO BE INSTALLED AS PER MANUFACTURERS SPECIFICATION
- VRS — VRS — VEHICLE RESTRAINT SYSTEM. REFER TO AIP DOCUMENT FOR DETAILS
- G22 — G22 — GATE TO BE CONSTRUCTED TO HCD 22
- HWM — HWM — HIGHWAY MARKER POST TO BE INSTALLED AS PER WEST SUSSEX COUNTY COUNCIL SPECIFICATION

NOTES

1. FOR RAIL OF 0.6m, 1.0m, 2.0m AND ABOVE TO 15m, RADIUS KERBS SHOULD BE USED
2. THE ONLY RAIL SMALLER THAN 0.6m WILL BE 300mm AND THE CORRECT STYLE QUADRANT KERB IS TO BE USED IN THESE LOCATIONS
3. FOR RAIL BETWEEN 15m AND 25m600mm STRAIGHT KERBS SHOULD BE USED. FOR RAIL GREATER THAN 25m FULL LENGTH KERBS MAY BE USED.
4. FULL HEIGHT KERBS TO BE INSTALLED BETWEEN PEDESTRIAN/CYCLOWAY CROSS AND CYCLOWAY ACCESS POINTS AS PER THE KERBING DRAWINGS (KD SERIES)
5. TRANSITION KERBS TO BE USED WHERE KERB PROFILES CHANGE (I.E. HB2 TO SPLAYED (SP) KERB WILL REQUIRED TRANSITION KERB)
6. KNEE HIGH FENCING SURROUNDING THE SUDS PONDS TO BE ERECTED ON A FLAT VERGE PRIOR TO THE EMBANKMENT SLOPES

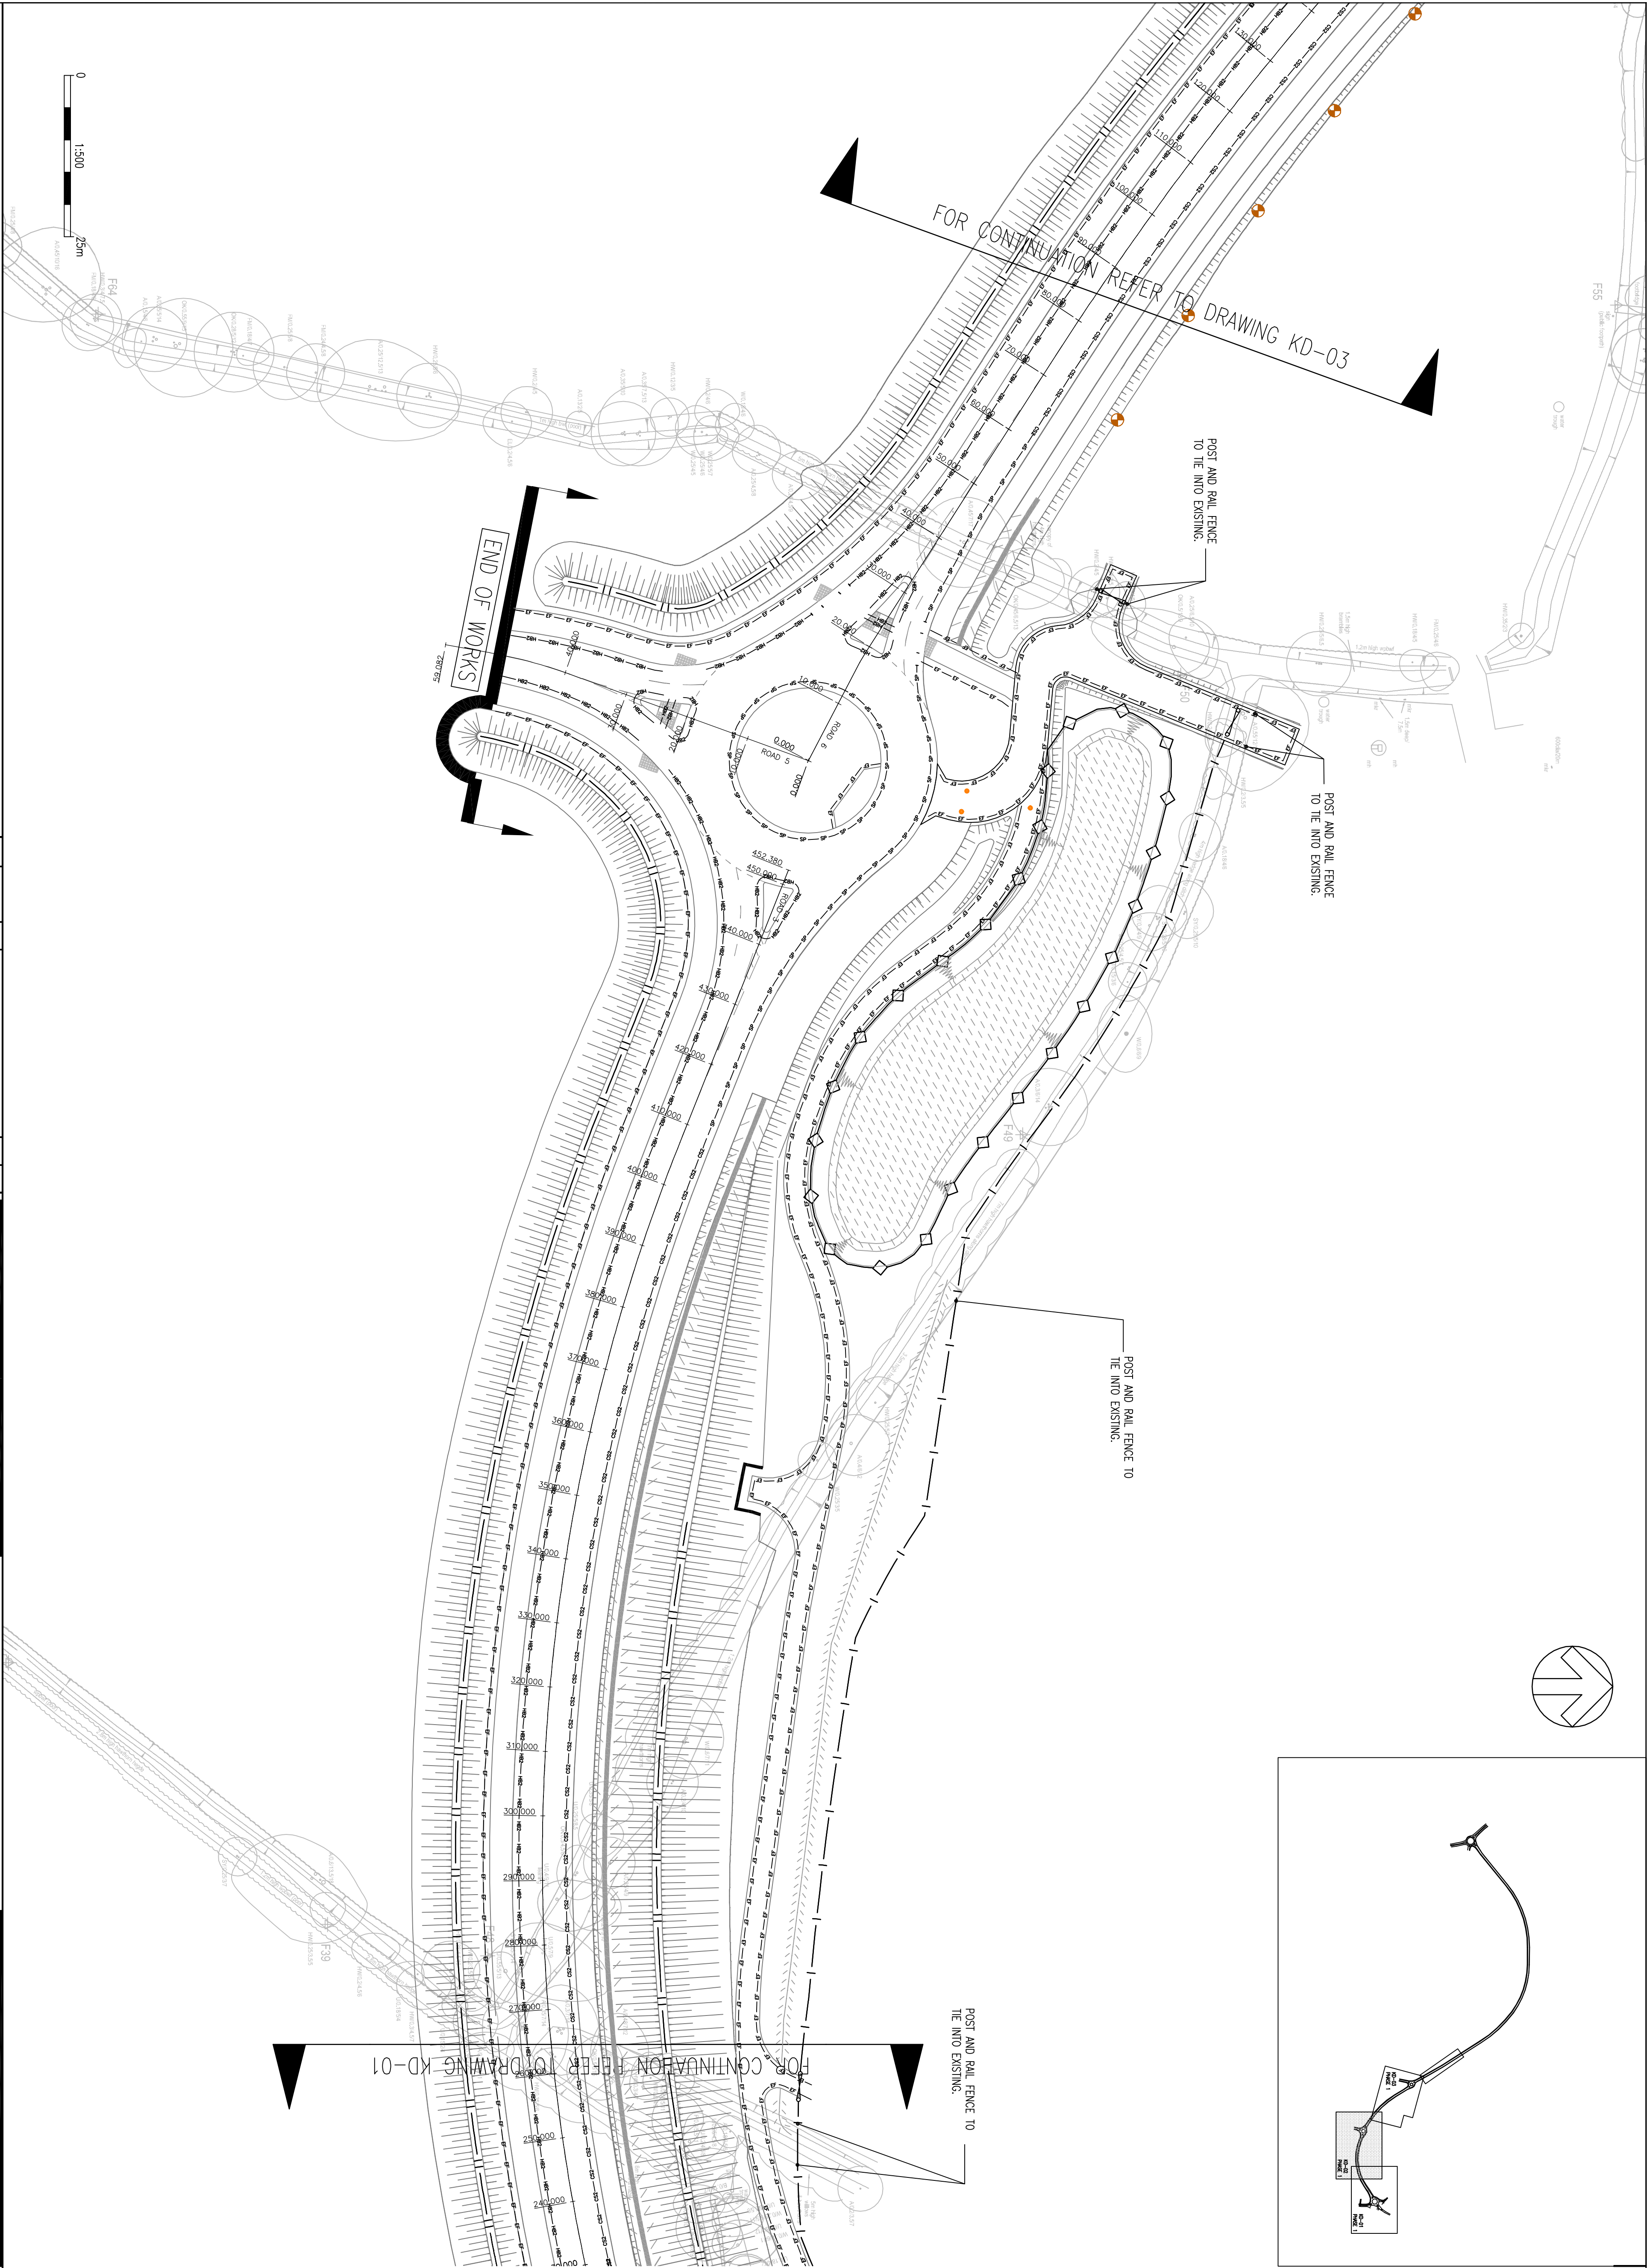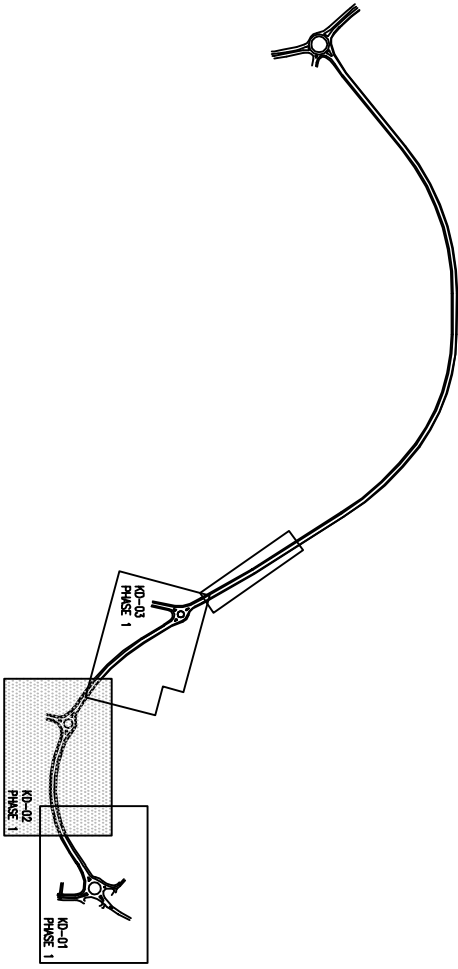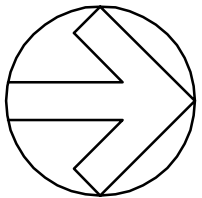

REV		DATE	BY	INITIAL	ISSUE	DESCRIPTION	CHK	APP
A		04/10/2011	JMD				SJ	SJ

FOR INFORMATION



WSP

Kable House, Southenray Gardens, Southenray East, Exeter, EX1 1NT
Tel: +44 (0)1392 267500 Fax: +44 (0)1392 267599
<http://www.wspgroup.com>

SUBJECT		PROJECT	
BARRATT SOUTHAMPTON		BOGNOR NORTHERN RELIEF ROAD PHASE 1	
PROJECT		TITLE	
		KERBING & FENCING DRAWING (SHEET 2 OF 3)	

SCALE @ 1:1		CHECKED	
1:500		SJ	
DATE		DATE	
11/03/08+KD-102		JMD	
PROJECT NO.		DRAWING NO.	
11030864		30864/KD/102	
		REV	
		A	

© WSP Group plc