

DO NOT SCALE

- KEY

 - DESIGN NOISE BUND AND FENCING TO BE AGREED AND CONSTRUCTED AS PART OF PHASE 2 WORKS
 - 1m HIGH ACOUSTIC FENCE TO HCD H14
 - 1.5m HIGH ACOUSTIC FENCE TO HCD H14
 - 2m HIGH ACOUSTIC FENCE TO HCD H14
 - POST AND RAIL FENCE
 - KNEE HIGH FENCE, REFER TO EV-02
 - PEDESTRIAN GUARD RAIL TO BE INSTALLED AS PER MANUFACTURERS SPECIFICATION
 - VEHICLE RESTRAINT SYSTEM, REFER TO AIP DOCUMENT FOR DETAILS
 - GATE TO BE CONSTRUCTED TO HCD 22
 - HIGHWAY MARKER POST TO BE INSTALLED AS PER WEST SUSSEX COUNTY COUNCIL SPECIFICATION
- FLAT TOP EDGING TYPE EF, FOR BEDDING DETAILS REFER TO SD-03

BOLLARISED KERB TYPE BN & UPSTAND, FOR BEDDING DETAILS REFER TO SD-03

CHANNEL (SQUARE) TYPE CS2, FOR BEDDING DETAILS REFER TO SD-03

45° SPRAYED KERB TYPE SP, FOR BEDDING DETAILS REFER TO SD-03


HALF-BATTERED KERB TYPE HB2, FOR BEDDING DETAILS REFER TO SD-03

HALF-BATTERED KERB TYPE HB3, FOR BEDDING DETAILS REFER TO SD-14

DROPPER KERB, FOR BEDDING DETAILS REFER TO SD-03

TACTILE PAVING, FOR DETAILS REFER TO SD-05
- NOTES

 - FOR RADI OF 0.6m, 1.0m, 2.0m AND ABOVE TO 15m, RADIIUS KERBS SHOULD BE USED
 - THE ONLY RADI SMALLER THAN 0.6m WILL BE 305mm AND THE CORRECT STYLE QUADRANT KERB IS TO BE USED IN THESE LOCATIONS
 - FOR RADI BETWEEN 15m AND 25m600mm STRAIGHT KERBS SHOULD BE USED. FOR RADI GREATER THAN 25m FULL LENGTH KERBS MAY BE USED.
 - FULL HEIGHT KERBS TO BE INSTALLED BETWEEN PEDESTRIAN/CYCLEWAY CROSS AND CYCLEWAY ACCESS POINTS AS PER THE KERBING DRAWINGS (KO SERIES)
 - TRANSITION KERBS TO BE USED WHERE KERB PROFILES CHANGE (I.E. HB2 TO SPRAYED (SP) KERB WILL REQUIRED TRANSITION KERB)
 - KNEE HIGH FENCING SURROUNDING THE SUDS PONDS TO BE ERECTED ON A FLAT VERGE PRIOR TO THE EMBANKMENT SLOPES

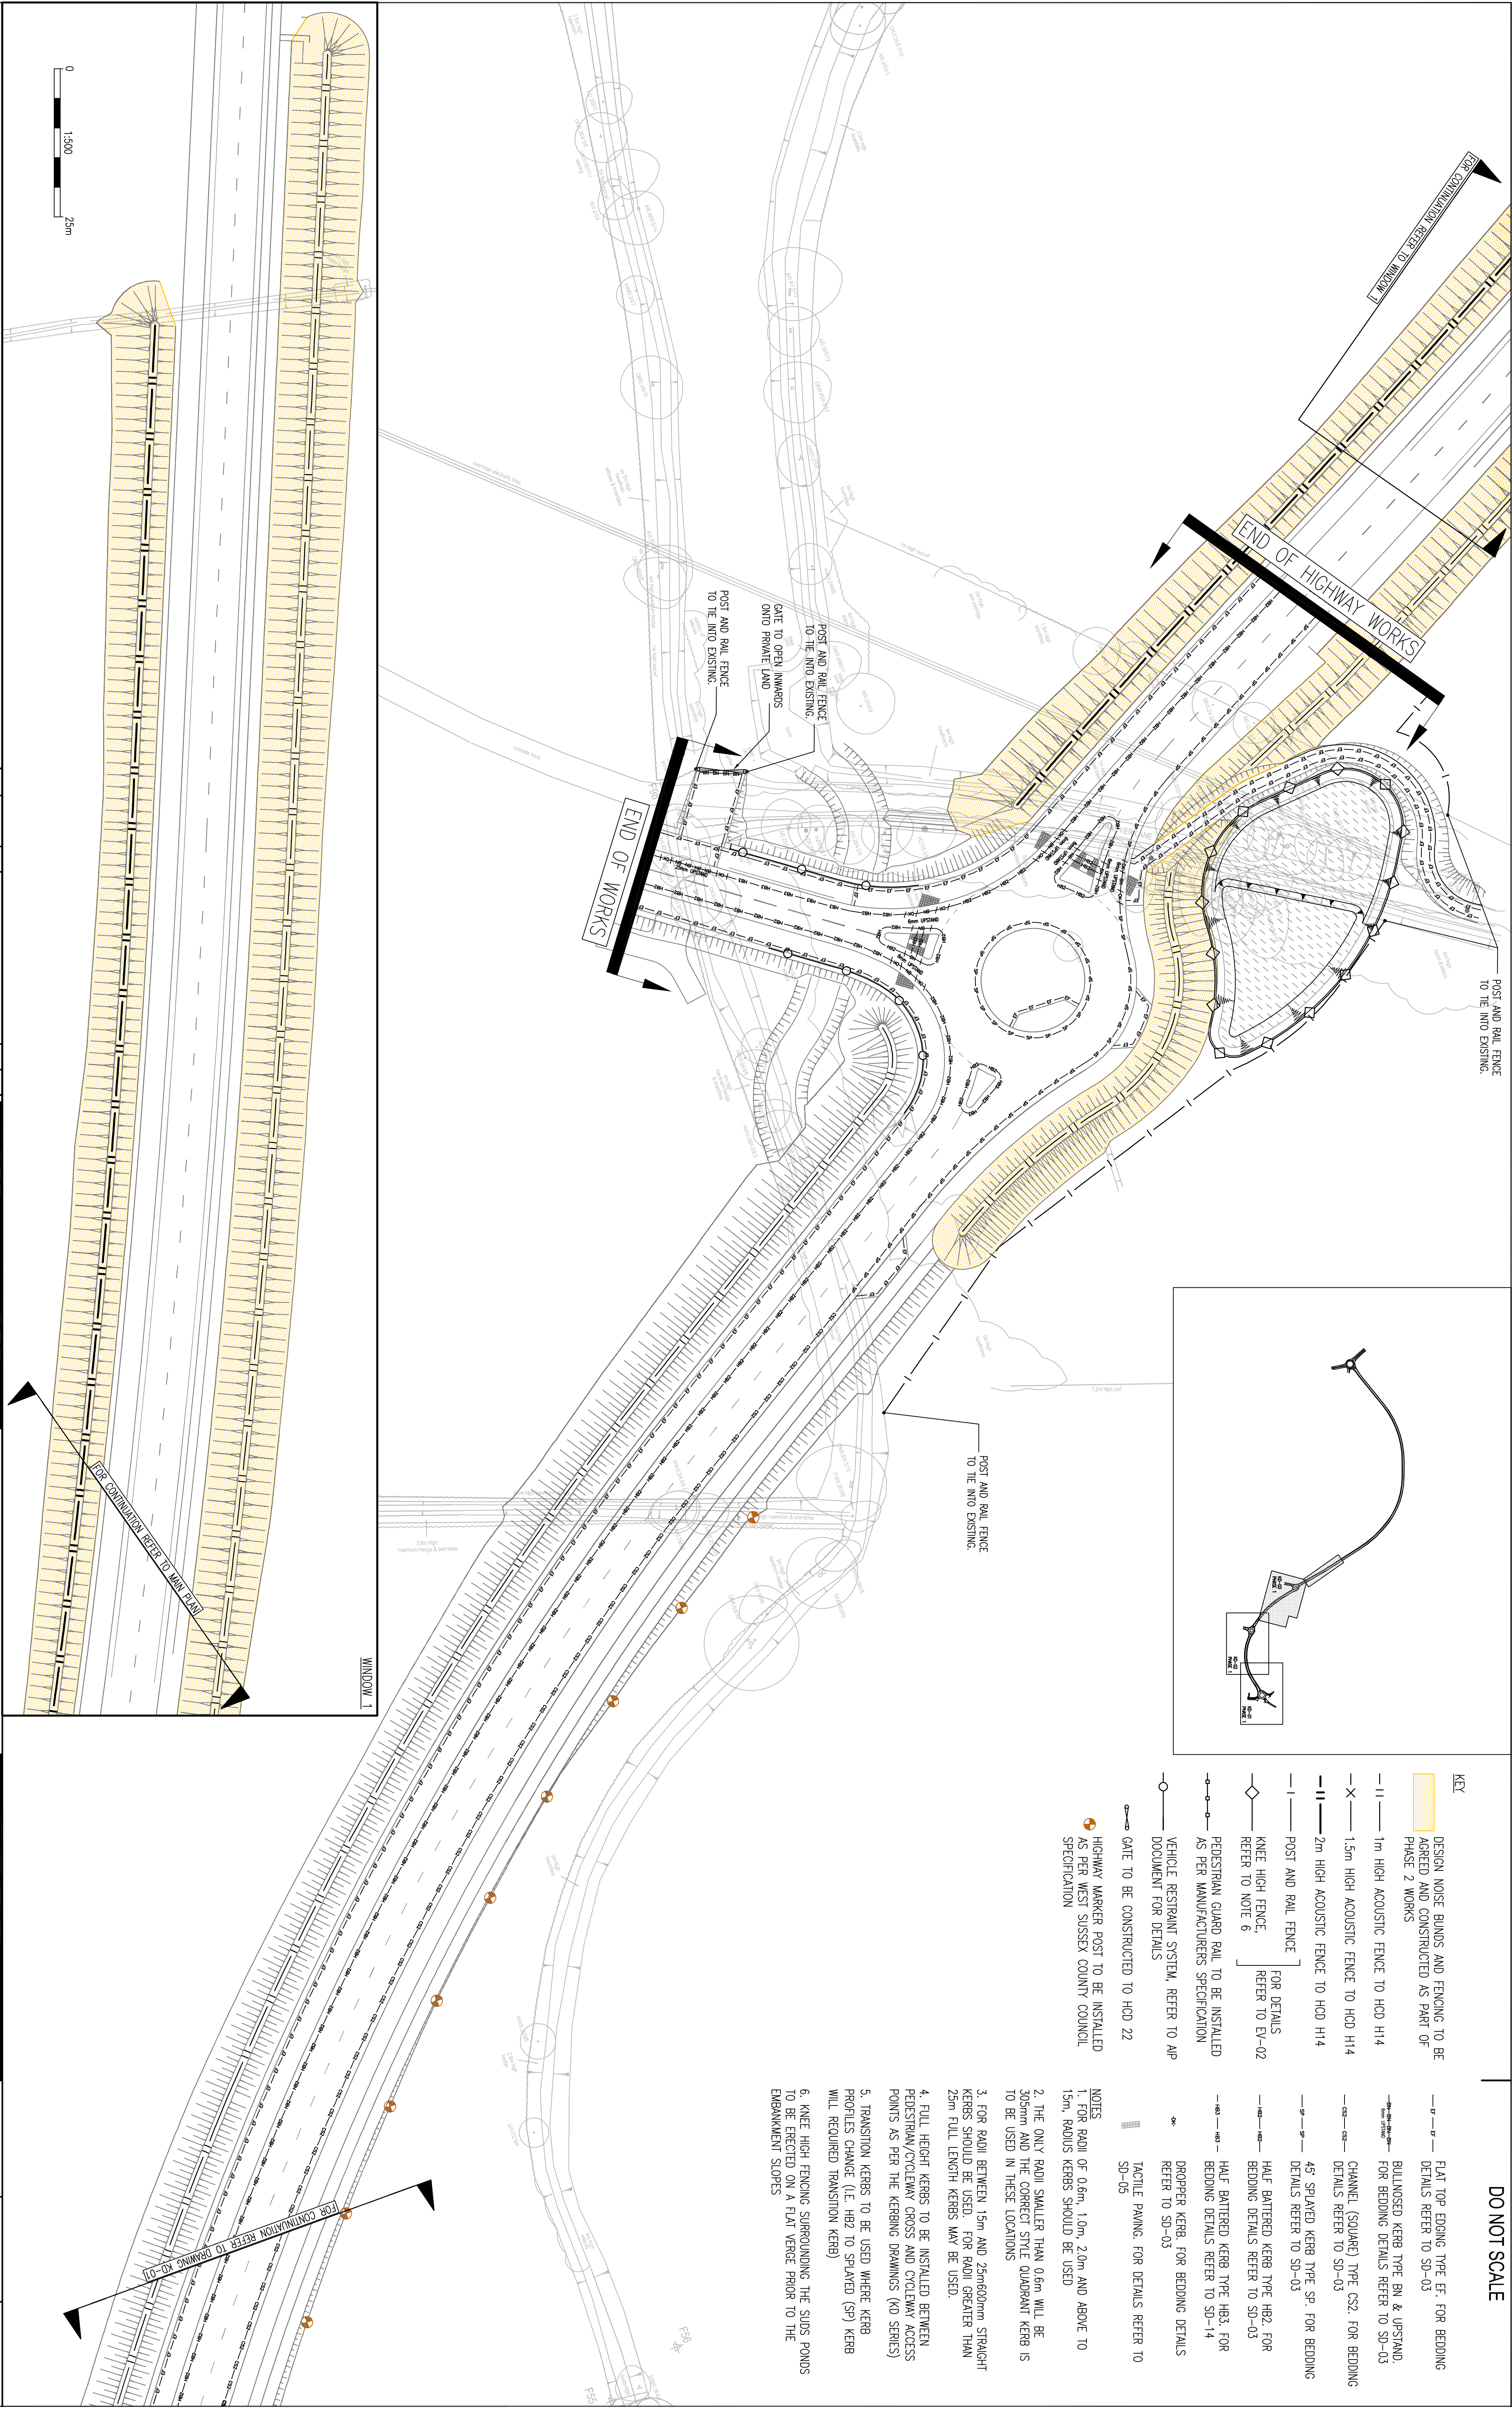

PROJECT		SUBJECT	
BOGNOR NORTHERN RELIEF ROAD		BARRATT SOUTHAMPTON	
PHASE 1			
TITLE		PROJECT NO.	
KERBING & FENCING DRAWING		11030854	
(SHEET 3 OF 3)			
SCALE @ 1:500		DATE	
11030854-KD-103		JMD	
PROJECT NO.		DATE	
11030854		Nov 2007	
DRAWING NO.		REV	
30854/KD/103		A	
© WSP Group plc			

DRAWING STATUS		FOR INFORMATION	
REV	DATE	BY	DESCRIPTION
A	04/10/2011	JMD	INITIAL ISSUE
		SI	SI
		JPG	JPG

Keele House, Southamptay Gardens, Southamptay East, Exeter, EX1 1NT
Tel: +44 (0)1392 267500 Fax: +44 (0)1392 267599
<http://www.wspgroup.com>