


DO NOT SCALE

KEY

PROPOSED PHASE 2 NOISE BUNDS, FOR
DETAILS REFER TO 30854/SEC/201


NOTES:

- FOR ROAD 3 SECTIONS REFER TO 30854/SEC/01
- FOR ROAD 6 SECTIONS REFER TO 30854/SEC/02
- FOR CH2 SECTIONS REFER TO 30854/SEC/03
- FOR CH3 SECTIONS REFER TO 30854/SEC/04
- FOR CH3A SECTIONS REFER TO 30854/SEC/05
- FOR CH5 SECTIONS REFER TO 30854/SEC/06

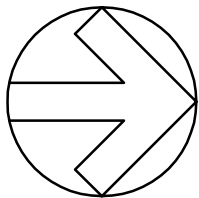

E	05/10/2011	JH	KEY AND NOTES ADDED	JWD	SJ
D	19/01/2011	JH	CHANGES CH2, CH3, CH3A AND CH5 ADDED	SAJ	IDA
C	18/02/09	JH	AMENDED TO REFLECT REVISED VERTICAL ALIGNMENT	SAJ	IDA
B	19/08/08	JH	EARTHWORKS AMENDED TO REFLECT REMOVED RETAINING WALL & FRAME AMENDED	SAJ	IDA
A	03/01/08	JH	INITIAL ISSUE	JWD	SJ
REV	DATE	BY	DESCRIPTION	CHK	APP

DRAWING STATUS:
FOR TECHNICAL APPROVAL

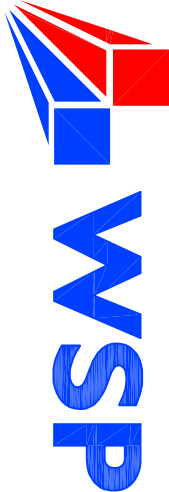

Kable House, Southernhay Gardens, Southernhay East, Exeter, EX1 1NT
Tel: +44 (0)1392 267500 Fax: +44 (0)1392 267599
<http://www.wspgroup.com>

CLIENT: BARRATT SOUTHAMPTON		PROJECT: BOGNOR NORTHERN RELIEF ROAD PHASE 1	
ARCHITECT: SECTION MARKERS		TITLE: SECTION MARKERS	
SCALE @ A2: 1:2000		CHECKED: JWD	APPROVED: SJ
CADD FILE: 11030854-SEC-00		DESIGN/DRAWN: JH	DATE: JANUARY 2008
PROJECT NO: 11030854		DRAWING NO: 30854/SEC/00	REV: E
© WSP Group plc			