
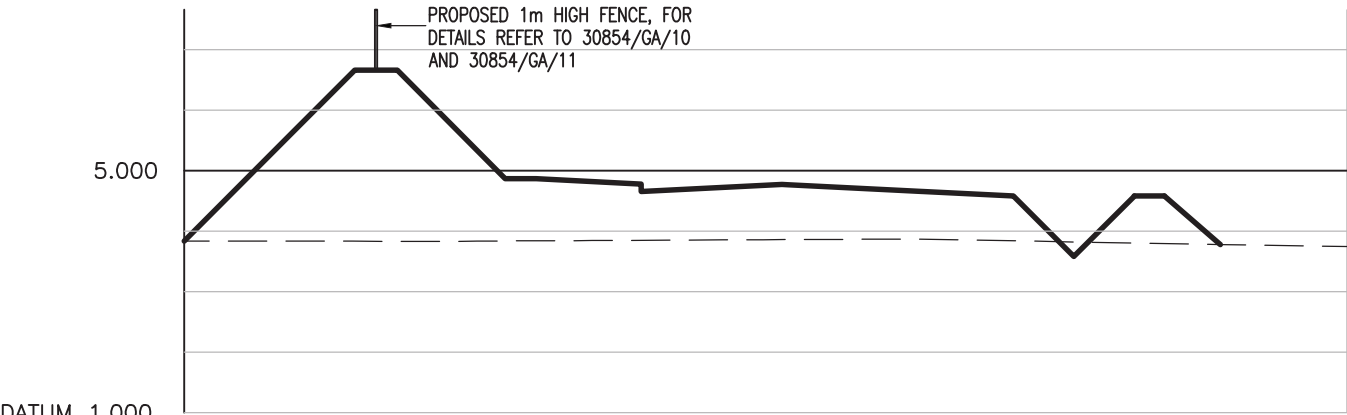


DO NOT SCALE

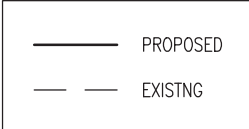

CHAINAGE	0.000			5.000			10.000			15.000			20.000			25.000			30.000			33.251			35.000			38.484
30854 EXST LEVEL	3.837		3.835	3.835	3.835		3.828	3.835		3.842	3.844		3.854	3.858		3.868		3.867		3.833		3.811			3.779	3.765		3.745
PR GM V9 LEVEL	3.837		5.616		6.658	6.658		4.867	4.867			4.779	4.654		4.770	4.766		4.654		4.579		3.579	4.579	4.579		3.779		

ALIGNMENT ROAD6
CHAINAGE 78.000

D	05/10/11	JH	ACOUSTIC FENCING ADDED	JWD	SJ
C	12/01/11	JH	SECTIONS AMENDED TO REFLECT REVISED NOISE BUNDS	JWD	SJ
B	19/08/08	JH	FRAME TEXT AMENDED	JWD	SJ
A	02/01/08	JH	INITIAL ISSUE	JWD	SJ
REV	DATE	BY	DESCRIPTION	CHK	APD

DRAWING STATUS: FOR TECHNICAL APPROVAL



Keble House, Southernhay Gardens, Southernhay East, Exeter, EX1 1NT
Tel: +44 (0)1392 267500 Fax: +44 (0)1392 267599
<http://www.wspgroup.com>

CLIENT:
BARRATT SOUTHAMPTON

ARCHITECT:

PROJECT:
BOGNOR NORTHERN RELIEF ROAD
PHASE 1

TITLE:
SECTIONS
ROAD 6
CHAINAGE 78

SCALE @ A3:
V 1:125 H 1:250

CHECKED:
JWD

APPROVED:
SJ

CAD FILE:
11030854-SEC-02

DESIGN-DRAWN:
JH

DATE:
JANUARY 2008


PROJECT No:
11030854

DRAWING No:
SEC-02/78

REV:
D

© WSP Group plc

DO NOT SCALE

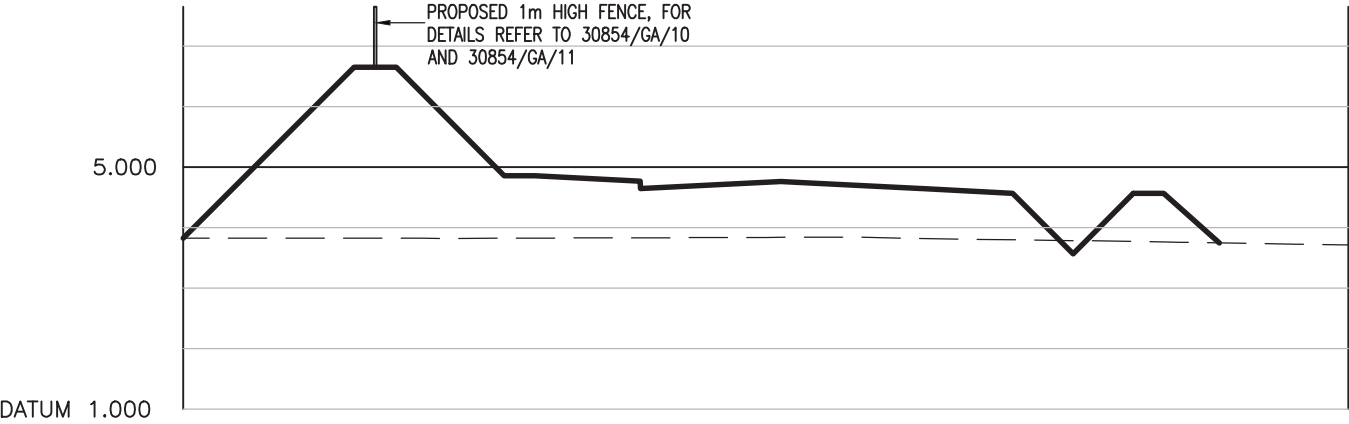

CHAINAGE	0.000		5.000		10.000		15.000		20.000		25.000		30.000		33.243	35.000		38.537
30854 EXST LEVEL	3.825		3.824	3.823	3.820	3.827	3.829	3.835 3.837	3.842	3.816	3.795		3.770	3.757		3.724	3.713	
PR GM V9 LEVEL	3.825		6.648	6.648	4.854	4.854	4.767	4.642	4.758	4.738	4.642	4.567	3.567	4.567	4.567	3.746		

ALIGNMENT ROAD6
CHAINAGE 80.000

D	05/10/11	JH	ACOUSTIC FENCING ADDED	JWD	SJ
C	12/01/11	JH	SECTIONS AMENDED TO REFLECT REVISED NOISE BUNDS	JWD	SJ
B	19/08/08	JH	FRAME TEXT AMENDED	JWD	SJ
A	02/01/08	JH	INITIAL ISSUE	JWD	SJ
REV	DATE	BY	DESCRIPTION	CHK	APD



Keble House, Southernhay Gardens, Southernhay East, Exeter, EX1 1NT
Tel: +44 (0)1392 267500 Fax: +44 (0)1392 267599
<http://www.wspgroup.com>

CLIENT:
BARRATT SOUTHAMPTON

ARCHITECT:

PROJECT:
BOGNOR NORTHERN RELIEF ROAD
PHASE 1

TITLE:
SECTIONS
ROAD 6
CHAINAGE 80

SCALE @ A3:
V 1:125 H 1:250

CAD FILE:
11030854-SEC-02

PROJECT No:
11030854

CHECKED:
JWD

DESIGN-DRAWN:
JH

DRAWING No:
SEC-02/80

APPROVED:
SJ


DATE:
JANUARY 2008

REV:
D

© WSP Group plc

FOR TECHNICAL APPROVAL

DO NOT SCALE

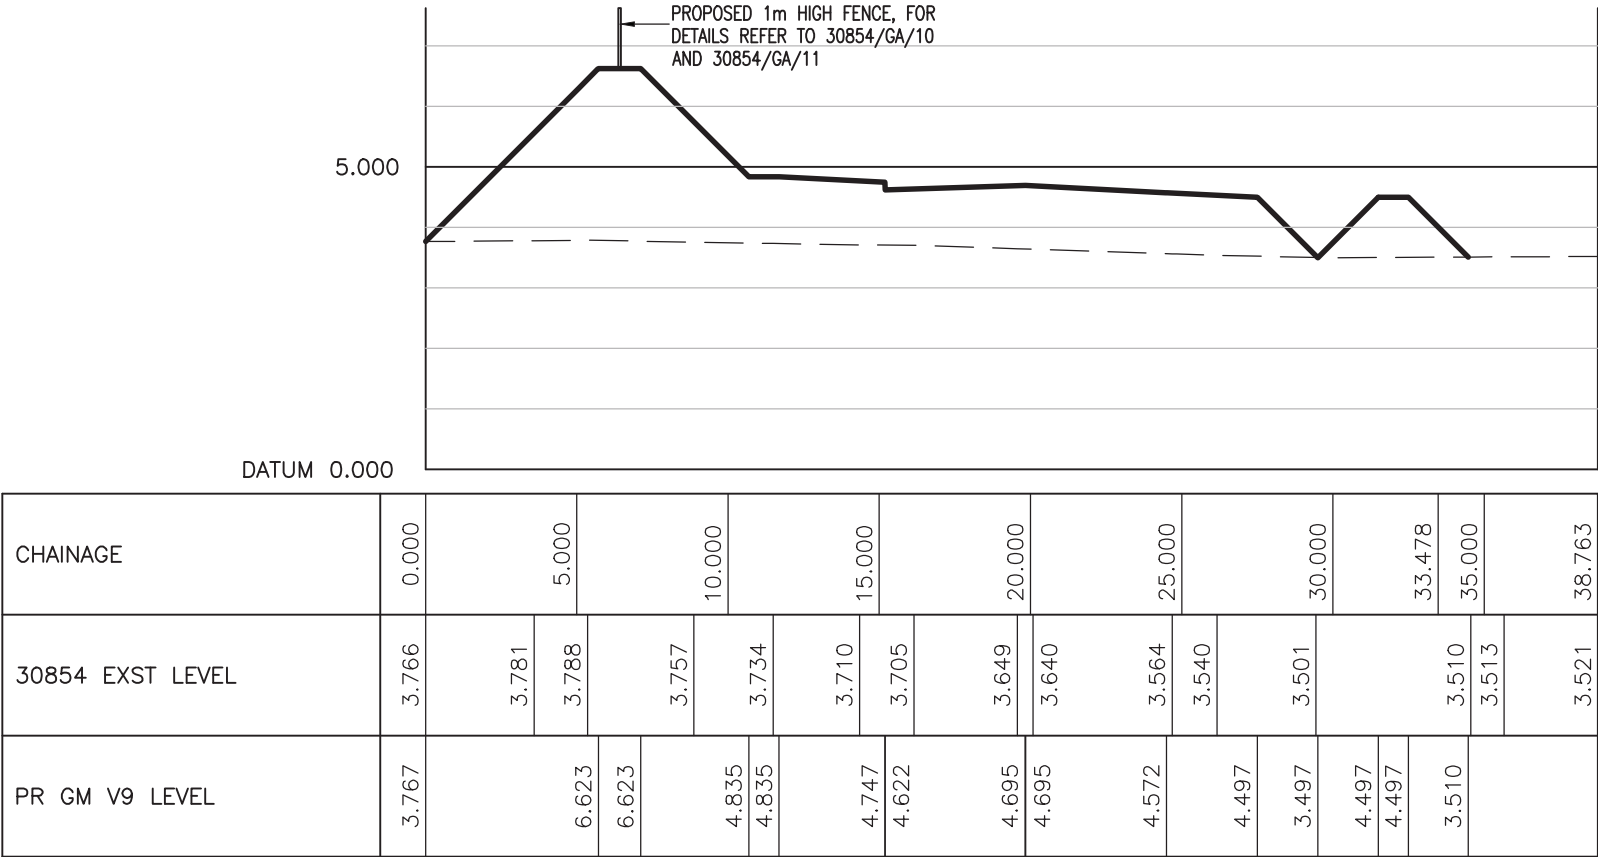

ALIGNMENT ROAD6
CHAINAGE 90.000

D	05/10/11	JH	ACOUSTIC FENCING ADDED	JWD	SJ
C	12/01/11	JH	SECTIONS AMENDED TO REFLECT REVISED NOISE BUNDS	JWD	SJ
B	19/08/08	JH	FRAME TEXT AMENDED	JWD	SJ
A	02/01/08	JH	INITIAL ISSUE	JWD	SJ
REV	DATE	BY	DESCRIPTION	CHK	APD



Keble House, Southernhay Gardens, Southernhay East, Exeter, EX1 1NT
Tel: +44 (0)1392 267500 Fax: +44 (0)1392 267599
<http://www.wspgroup.com>


CLIENT: BARRATT SOUTHAMPTON	ARCHITECT:
------------------------------------	------------

PROJECT: BOGNOR NORTHERN RELIEF ROAD PHASE 1	TITLE: SECTIONS ROAD 6 CHAINAGE 90
--	---

SCALE @ A3: V 1:125 H 1:250	CHECKED: JWD	APPROVED: SJ
CAD FILE: 11030854-SEC-02	DESIGN-DRAWN: JH	DATE: JANUARY 2008
PROJECT No: 11030854	DRAWING No: SEC-02/90	REV: D
© WSP Group plc		

DRAWING STATUS:
FOR TECHNICAL APPROVAL

DO NOT SCALE

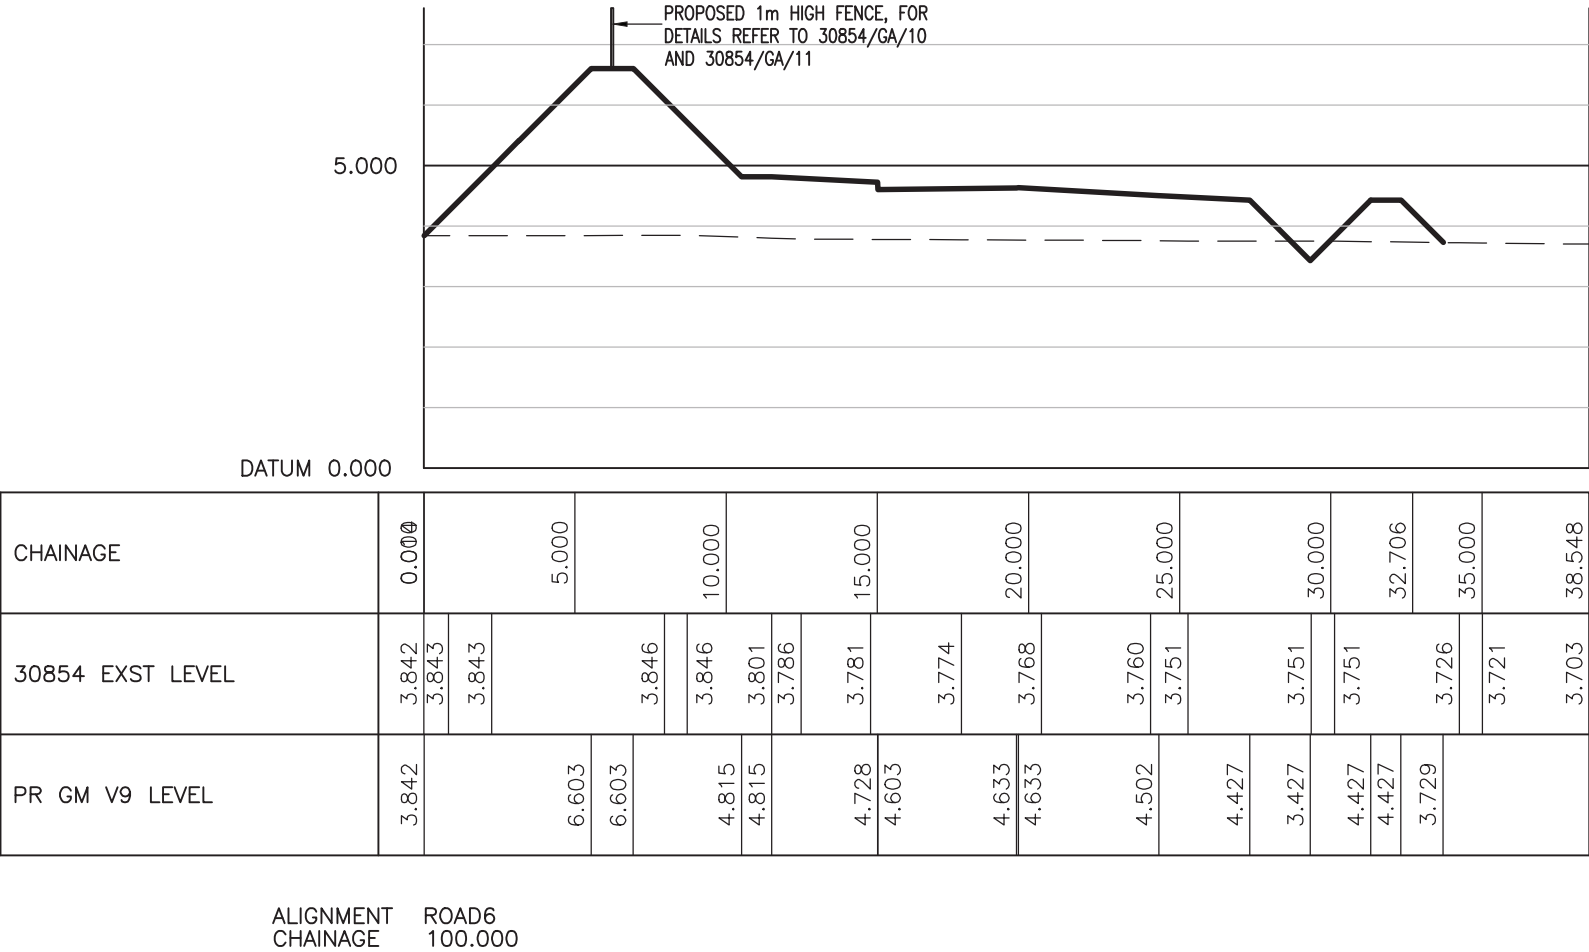

D	05/10/11	JH	ACOUSTIC FENCING ADDED	JWD	SJ
C	12/01/11	JH	SECTIONS AMENDED TO REFLECT REVISED NOISE BUNDS	JWD	SJ
B	19/08/08	JH	FRAME TEXT AMENDED	JWD	SJ
A	02/01/08	JH	INITIAL ISSUE	JWD	SJ
REV	DATE	BY	DESCRIPTION	CHK	APD
DRAWING STATUS: FOR TECHNICAL APPROVAL					





Keble House, Southernhay Gardens, Southernhay East, Exeter, EX1 1NT
Tel: +44 (0)1392 267500 Fax: +44 (0)1392 267599
<http://www.wspgroup.com>

CLIENT: BARRATT SOUTHAMPTON	ARCHITECT:
------------------------------------	------------

PROJECT: BOGNOR NORTHERN RELIEF ROAD PHASE 1	TITLE: SECTIONS ROAD 6 CHAINAGE 100
--	--

SCALE @ A3: V 1:125 H 1:250	CHECKED: JWD	APPROVED: SJ
CAD FILE: 11030854-SEC-02	DESIGN-DRAWN: JH	DATE: JANUARY 2008
PROJECT No: 11030854	DRAWING No: SEC-02/100	REV: D
© WSP Group plc		

DO NOT SCALE

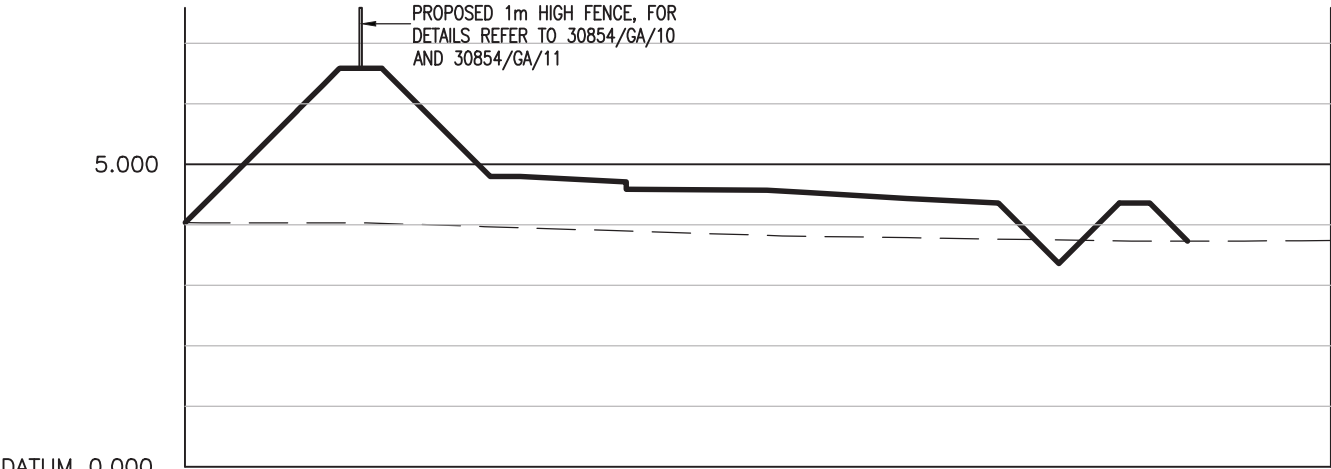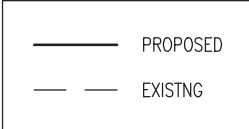

CHAINAGE	0.000		5.000		10.000		15.000		20.000		25.000		30.000		32.164		35.000		37.903	
30854 EXST LEVEL	4.033	4.032	4.030	4.029	3.968	3.901	3.886	3.818	3.808	3.784	3.775	3.748	3.733			3.729	3.734	3.736		
PR GM V9 LEVEL	4.033	6.583	6.583	4.795	4.795	4.708	4.583	4.570	4.532	4.433	4.358	3.358	4.358	4.358	3.729					

ALIGNMENT ROAD6
CHAINAGE 110.000

D	05/10/11	JH	ACOUSTIC FENCING ADDED	JWD	SJ
C	12/01/11	JH	SECTIONS AMENDED TO REFLECT REVISED NOISE BUNDS	JWD	SJ
B	19/08/08	JH	FRAME TEXT AMENDED	JWD	SJ
A	02/01/08	JH	INITIAL ISSUE	JWD	SJ
REV	DATE	BY	DESCRIPTION	CHK	APD

DRAWING STATUS: FOR TECHNICAL APPROVAL



Keble House, Southernhay Gardens, Southernhay East, Exeter, EX1 1NT
Tel: +44 (0)1392 267500 Fax: +44 (0)1392 267599
<http://www.wspgroup.com>

CLIENT:
BARRATT SOUTHAMPTON

ARCHITECT:

PROJECT:
BOGNOR NORTHERN RELIEF ROAD
PHASE 1

TITLE:
SECTIONS
ROAD 6
CHAINAGE 110

SCALE @ A3:
V 1:125 H 1:250

CHECKED:
JWD

APPROVED:
SJ

CAD FILE:
11030854-SEC-02

DESIGN-DRAWN:
JH

DATE:
JANUARY 2008


PROJECT No:
11030854

DRAWING No:
SEC-02/110

REV:
D

© WSP Group plc

DO NOT SCALE

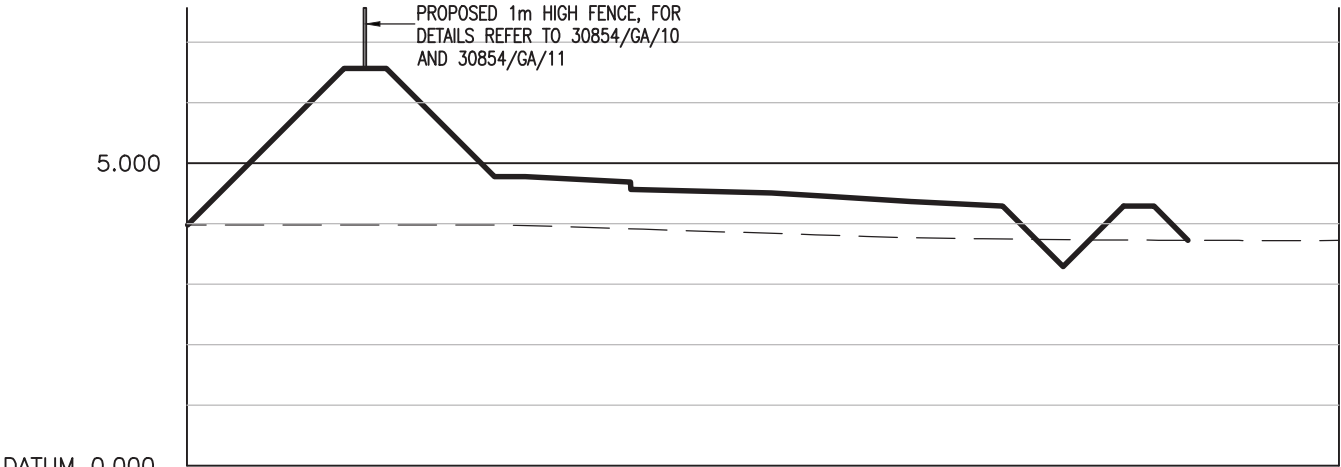

CHAINAGE	0.000			5.000			10.000			15.000			20.000			25.000			30.000	32.101		35.000		38.095		
30854 EXST LEVEL	3.981	3.980	3.980		3.979		3.979	3.978		3.922	3.907			3.816	3.789	3.766		3.751		3.732		3.727		3.722	3.718	3.723
PR GM V9 LEVEL	3.981			6.564	6.564			4.776	4.776		4.688	4.563		4.508	4.447		4.363		4.288		3.288		4.288	4.288	3.725	

ALIGNMENT ROAD6
CHAINAGE 120.000

D	05/10/11	JH	ACOUSTIC FENCING ADDED	JWD	SJ
C	12/01/11	JH	SECTIONS AMENDED TO REFLECT REVISED NOISE BUNDS	JWD	SJ
B	19/08/08	JH	FRAME TEXT AMENDED	JWD	SJ
A	02/01/08	JH	INITIAL ISSUE	JWD	SJ
REV	DATE	BY	DESCRIPTION	CHK	APD

DRAWING STATUS: FOR TECHNICAL APPROVAL



Keble House, Southernhay Gardens, Southernhay East, Exeter, EX1 1NT
Tel: +44 (0)1392 267500 Fax: +44 (0)1392 267599
<http://www.wspgroup.com>

CLIENT:
BARRATT SOUTHAMPTON

ARCHITECT:

PROJECT:
BOGNOR NORTHERN RELIEF ROAD
PHASE 1

TITLE:
SECTIONS
ROAD 6
CHAINAGE 120

SCALE @ A3:
V 1:125 H 1:250

CHECKED:
JWD

APPROVED:
SJ

CAD FILE:
11030854-SEC-02

DESIGN-DRAWN:
JH

DATE:
JANUARY 2008


PROJECT No:
11030854

DRAWING No:
SEC-02/120

REV:
D

© WSP Group plc

DO NOT SCALE

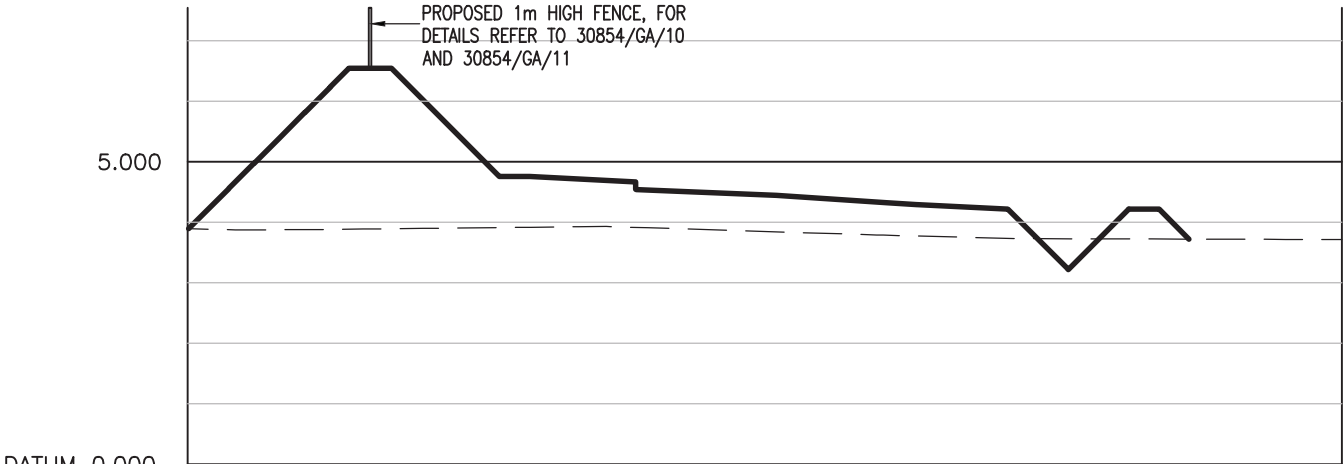

CHAINAGE	0.000			5.000			10.000			15.000			20.000			25.000			30.000	32.106		35.000		38.166	
30854 EXST LEVEL	3.893	3.876		3.879	3.888	3.898		3.917	3.926	3.931	3.910			3.794	3.788	3.755		3.731	3.731		3.725		3.721	3.718	3.715
PR GM V9 LEVEL	3.893			6.544	6.544		4.756	4.756		4.669	4.544		4.445		4.326	4.293		4.218	3.218		4.218	4.218	3.723		

ALIGNMENT ROAD6
CHAINAGE 130.000

D	05/10/11	JH	ACOUSTIC FENCING ADDED	JWD	SJ
C	12/01/11	JH	SECTIONS AMENDED TO REFLECT REVISED NOISE BUNDS	JWD	SJ
B	19/08/08	JH	FRAME TEXT AMENDED	JWD	SJ
A	02/01/08	JH	INITIAL ISSUE	JWD	SJ
REV	DATE	BY	DESCRIPTION	CHK	APD

DRAWING STATUS:
FOR TECHNICAL APPROVAL



Keble House, Southernhay Gardens, Southernhay East, Exeter, EX1 1NT
Tel: +44 (0)1392 267500 Fax: +44 (0)1392 267599
<http://www.wspgroup.com>

CLIENT:
BARRATT SOUTHAMPTON

ARCHITECT:

PROJECT:
BOGNOR NORTHERN RELIEF ROAD
PHASE 1

TITLE:
SECTIONS
ROAD 6
CHAINAGE 130

SCALE @ A3:
V 1:125 H 1:250

CHECKED:
JWD

APPROVED:
SJ

CAD FILE:
11030854-SEC-02

DESIGN-DRAWN:
JH

DATE:
JANUARY 2008



PROJECT No:
11030854

DRAWING No:
SEC-02/130

REV:
D

© WSP Group plc

DO NOT SCALE

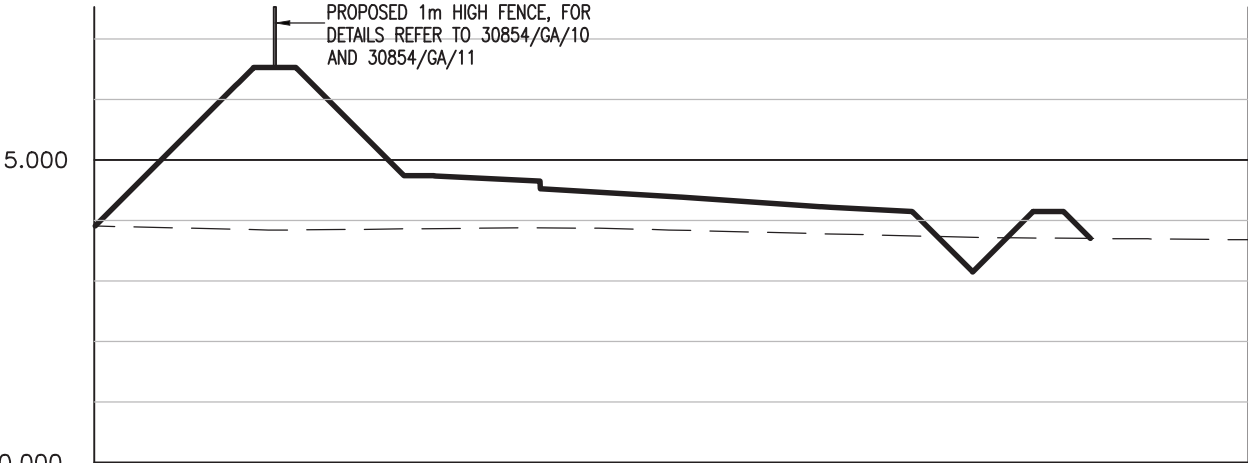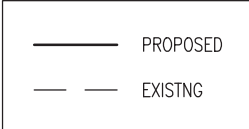

CHAINAGE	0.000	5.000	10.000	15.000	20.000	25.000	30.000	31.939	35.000	38.179				
30854 EXST LEVEL	3.908	3.842	3.840	3.868	3.879	3.870	3.841	3.827	3.779	3.759	3.713	3.713	3.694	3.680
PR GM V9 LEVEL	3.908	6.525	6.525	4.737	4.737	4.649	4.524	4.383	4.224	4.149	3.149	4.149	4.149	3.702

ALIGNMENT ROAD6
CHAINAGE 140.000

D	05/10/11	JH	ACOUSTIC FENCING ADDED	JWD	SJ
C	12/01/11	JH	SECTIONS AMENDED TO REFLECT REVISED NOISE BUNDS	JWD	SJ
B	19/08/08	JH	FRAME TEXT AMENDED	JWD	SJ
A	02/01/08	JH	INITIAL ISSUE	JWD	SJ
REV	DATE	BY	DESCRIPTION	CHK	APD

DRAWING STATUS: FOR TECHNICAL APPROVAL



Keble House, Southernhay Gardens, Southernhay East, Exeter, EX1 1NT
Tel: +44 (0)1392 267500 Fax: +44 (0)1392 267599
<http://www.wspgroup.com>

CLIENT:
BARRATT SOUTHAMPTON

ARCHITECT:

PROJECT:
BOGNOR NORTHERN RELIEF ROAD
PHASE 1

TITLE:
SECTIONS
ROAD 6
CHAINAGE 140

SCALE @ A3:
V 1:125 H 1:250

CHECKED:
JWD

APPROVED:
SJ

CAD FILE:
11030854-SEC-02

DESIGN-DRAWN:
JH

DATE:
JANUARY 2008


PROJECT No:
11030854

DRAWING No:
SEC-02/140

REV:
D

© WSP Group plc

DO NOT SCALE

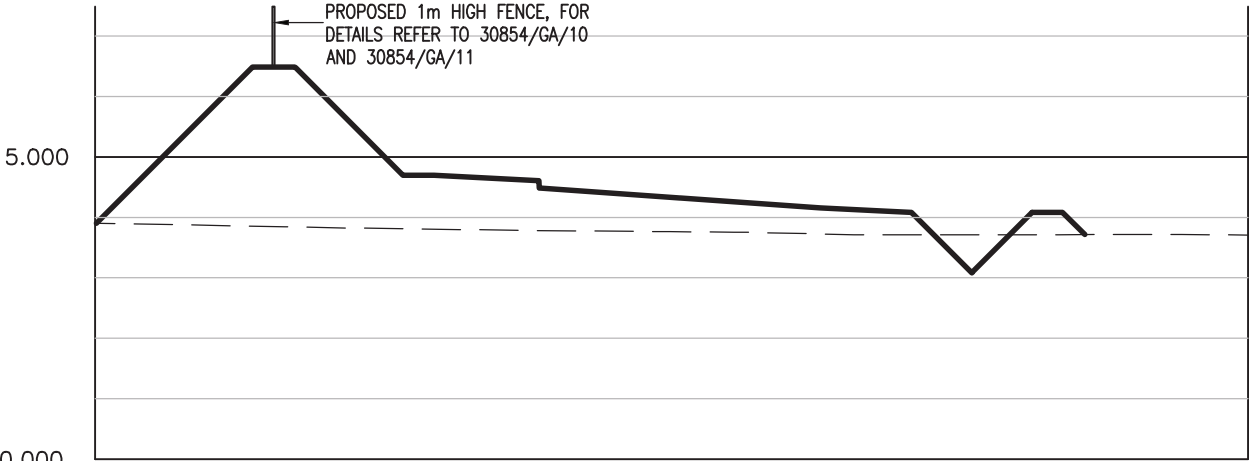

CHAINAGE	0.000		5.000		10.000		15.000		20.000		25.000		30.000	31.724		35.000		38.129	
30854 EXST LEVEL	3.904	3.892		3.844	3.823	3.811	3.783		3.764	3.756	3.754		3.712	3.712		3.714	3.715	3.716	3.706
PR GM V9 LEVEL	3.903		6.484	6.484		4.696	4.696		4.608	4.483		4.320		4.158	4.083	3.083	4.083	4.083	3.714

ALIGNMENT ROAD6
CHAINAGE 150.000

D	05/10/11	JH	ACOUSTIC FENCING ADDED	JWD	SJ
C	12/01/11	JH	SECTIONS AMENDED TO REFLECT REVISED NOISE BUNDS	JWD	SJ
B	19/08/08	JH	FRAME TEXT AMENDED	JWD	SJ
A	02/01/08	JH	INITIAL ISSUE	JWD	SJ
REV	DATE	BY	DESCRIPTION	CHK	APD



Keble House, Southernhay Gardens, Southernhay East, Exeter, EX1 1NT
Tel: +44 (0)1392 267500 Fax: +44 (0)1392 267599
<http://www.wspgroup.com>

CLIENT:
BARRATT SOUTHAMPTON

ARCHITECT:

PROJECT:
BOGNOR NORTHERN RELIEF ROAD
PHASE 1

TITLE:
SECTIONS
ROAD 6
CHAINAGE 150

SCALE @ A3:
V 1:125 H 1:250

CHECKED:
JWD

APPROVED:
SJ

CAD FILE:
11030854-SEC-02

DESIGN-DRAWN:
JH

DATE:
JANUARY 2008

PROJECT No:
11030854



DRAWING No:
SEC-02/150

REV:
D

© WSP Group plc

DRAWING STATUS:
FOR TECHNICAL APPROVAL

DO NOT SCALE

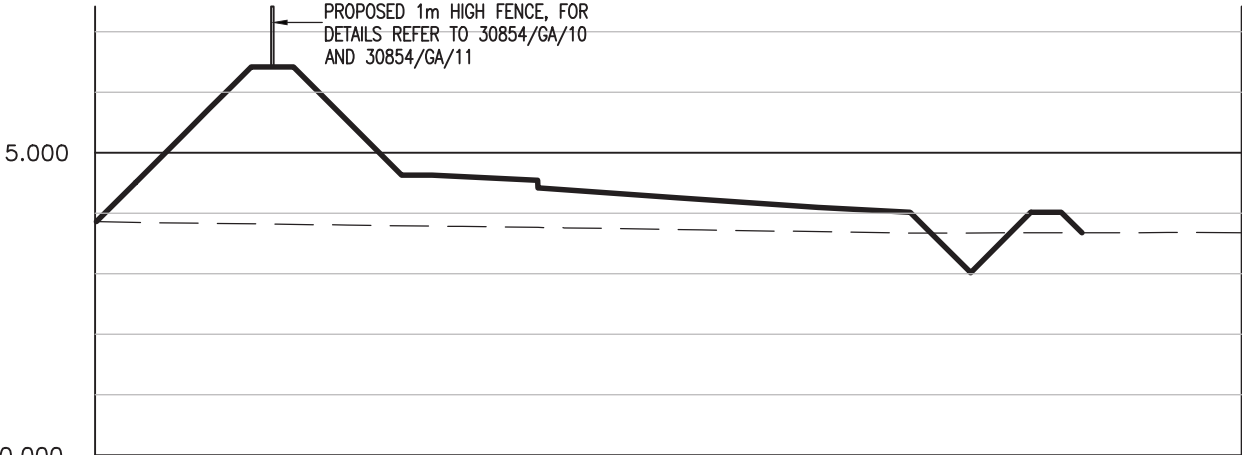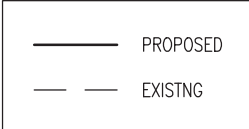

CHAINAGE	0.000	5.000	10.000	15.000	20.000	25.000	30.000	31.632	35.000	37.916					
30854 EXST LEVEL	3.863	3.848	3.821	3.807	3.783	3.767	3.761	3.733	3.727	3.690	3.674	3.677	3.681	3.682	3.681
PR GM V9 LEVEL	3.862	6.421	6.421	4.633	4.633	4.545	4.421	4.258	4.095	4.020	3.021	4.020	4.020	3.680	

ALIGNMENT ROAD6
CHAINAGE 160.000

D	05/10/11	JH	ACOUSTIC FENCING ADDED	JWD	SJ
C	12/01/11	JH	SECTIONS AMENDED TO REFLECT REVISED NOISE BUNDS	JWD	SJ
B	19/08/08	JH	FRAME TEXT AMENDED	JWD	SJ
A	02/01/08	JH	INITIAL ISSUE	JWD	SJ
REV	DATE	BY	DESCRIPTION	CHK	APD



Keble House, Southernhay Gardens, Southernhay East, Exeter, EX1 1NT
Tel: +44 (0)1392 267500 Fax: +44 (0)1392 267599
<http://www.wspgroup.com>

CLIENT:
BARRATT SOUTHAMPTON

ARCHITECT:

PROJECT:
BOGNOR NORTHERN RELIEF ROAD
PHASE 1

TITLE:
SECTIONS
ROAD 6
CHAINAGE 160

SCALE @ A3:
V 1:125 H 1:250

CAD FILE:
11030854-SEC-02

PROJECT No:
11030854

CHECKED:
JWD

DESIGN-DRAWN:
JH

DRAWING No:
SEC-02/160

APPROVED:
SJ



DATE:
JANUARY 2008

REV:
D

© WSP Group plc

DRAWING STATUS:
FOR TECHNICAL APPROVAL

DO NOT SCALE

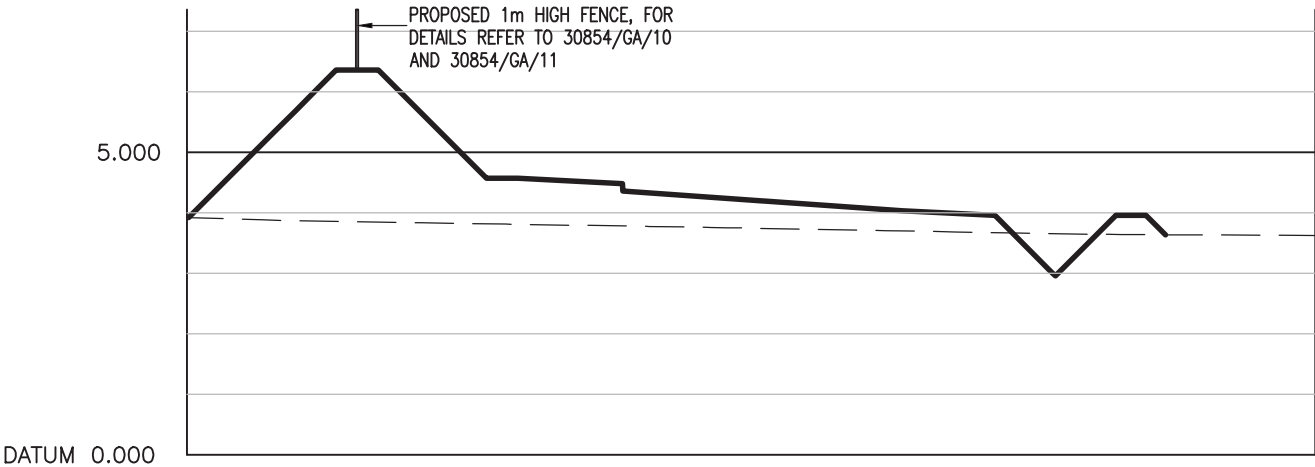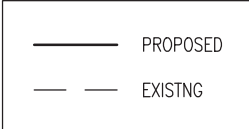

CHAINAGE	0.000		5.000		10.000		15.000		20.000		25.000		30.000		31.348	35.000		37.312				
30854 EXST LEVEL	3.921	3.901	3.869		3.835	3.813		3.775	3.758		3.706	3.685	3.667	3.657	3.641		3.636	3.630	3.627			
PR GM V9 LEVEL	3.920		6.359		6.359			4.571	4.571			4.482	4.358		4.196		4.195		4.033		3.958	2.958

ALIGNMENT ROAD6
CHAINAGE 170.000

D	05/10/11	JH	ACOUSTIC FENCING ADDED	JWD	SJ
C	12/01/11	JH	SECTIONS AMENDED TO REFLECT REVISED NOISE BUNDS	JWD	SJ
B	19/08/08	JH	FRAME TEXT AMENDED	JWD	SJ
A	02/01/08	JH	INITIAL ISSUE	JWD	SJ
REV	DATE	BY	DESCRIPTION	CHK	APD

DRAWING STATUS: FOR TECHNICAL APPROVAL



Keble House, Southernhay Gardens, Southernhay East, Exeter, EX1 1NT
Tel: +44 (0)1392 267500 Fax: +44 (0)1392 267599
<http://www.wspgroup.com>

CLIENT:
BARRATT SOUTHAMPTON

ARCHITECT:

PROJECT:
BOGNOR NORTHERN RELIEF ROAD
PHASE 1

TITLE:
SECTIONS
ROAD 6
CHAINAGE 170

SCALE @ A3:
V 1:125 H 1:250

CAD FILE:
11030854-SEC-02

PROJECT No:
11030854

CHECKED:
JWD

DESIGN-DRAWN:
JH

DRAWING No:
SEC-02/170



APPROVED:
SJ

DATE:
JANUARY 2008

REV:
D

© WSP Group plc

DO NOT SCALE

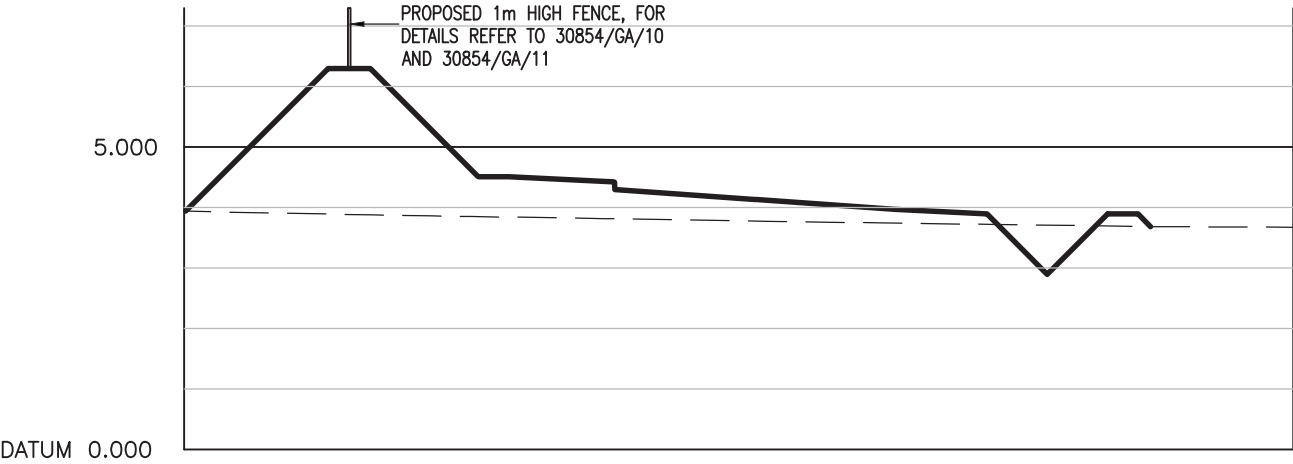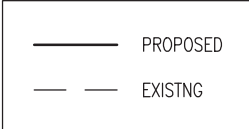

CHAINAGE	0.000			5.000			10.000			15.000			20.000			25.000			30.000	30.958			35.000	36.687							
30854 EXST LEVEL	3.942	3.923			3.878		3.863	3.852			3.816			3.794		3.774			3.746	3.739			3.720			3.698		3.684		3.678	3.674
PR GM V9 LEVEL	3.941			6.296	6.296			4.508	4.508			4.420	4.296			4.133			3.970			3.895			2.895	3.895	3.895		3.685		

ALIGNMENT ROAD6
CHAINAGE 180.000

D	05/10/11	JH	ACOUSTIC FENCING ADDED	JWD	SJ
C	12/01/11	JH	SECTIONS AMENDED TO REFLECT REVISED NOISE BUNDS	JWD	SJ
B	19/08/08	JH	FRAME TEXT AMENDED	JWD	SJ
A	02/01/08	JH	INITIAL ISSUE	JWD	SJ
REV	DATE	BY	DESCRIPTION	CHK	APD

DRAWING STATUS: FOR TECHNICAL APPROVAL



Keble House, Southernhay Gardens, Southernhay East, Exeter, EX1 1NT
Tel: +44 (0)1392 267500 Fax: +44 (0)1392 267599
<http://www.wspgroup.com>

CLIENT:
BARRATT SOUTHAMPTON

ARCHITECT:

PROJECT:
BOGNOR NORTHERN RELIEF ROAD
PHASE 1

TITLE:
SECTIONS
ROAD 6
CHAINAGE 180

SCALE @ A3:
V 1:125 H 1:250

CHECKED:
JWD

APPROVED:
SJ

CAD FILE:
11030854-SEC-02

DESIGN-DRAWN:
JH

DATE:
JANUARY 2008



PROJECT No:
11030854

DRAWING No:
SEC-02/180

REV:
D

© WSP Group plc

DO NOT SCALE

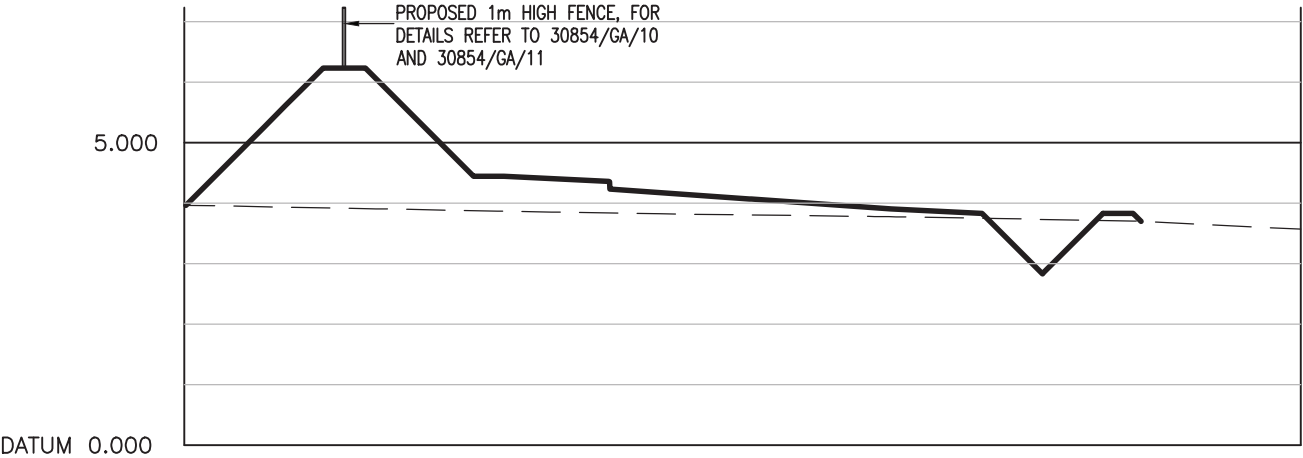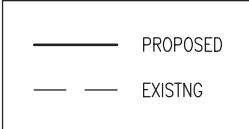

CHAINAGE	0.000		5.000		10.000		15.000		20.000		25.000		30.000		35.000	36.931
30854 EXST LEVEL	3.966		3.907		3.870	3.853		3.824 3.818	3.807		3.781 3.772		3.745		3.712	3.606 3.570
PR GM V9 LEVEL	3.966	6.234 6.234		4.446 4.446		4.357 4.233		4.071		3.908		3.833	2.833	3.833	3.833 3.702	

ALIGNMENT ROAD6
CHAINAGE 190.000

D	05/10/11	JH	ACOUSTIC FENCING ADDED	JWD	SJ
C	12/01/11	JH	SECTIONS AMENDED TO REFLECT REVISED NOISE BUNDS	JWD	SJ
B	19/08/08	JH	FRAME TEXT AMENDED	JWD	SJ
A	02/01/08	JH	INITIAL ISSUE	JWD	SJ
REV	DATE	BY	DESCRIPTION	CHK	APD



Keble House, Southernhay Gardens, Southernhay East, Exeter, EX1 1NT
Tel: +44 (0)1392 267500 Fax: +44 (0)1392 267599
<http://www.wspgroup.com>

CLIENT:
BARRATT SOUTHAMPTON

ARCHITECT:

PROJECT:
BOGNOR NORTHERN RELIEF ROAD
PHASE 1

TITLE:
SECTIONS
ROAD 6
CHAINAGE 190

SCALE @ A3:
V 1:125 H 1:250

CAD FILE:
11030854-SEC-02

PROJECT No:
11030854

CHECKED:
JWD

DESIGN-DRAWN:
JH

DRAWING No:
SEC-02/190

APPROVED:
SJ



DATE:
JANUARY 2008

REV:
D

© WSP Group plc

DRAWING STATUS:
FOR TECHNICAL APPROVAL

DO NOT SCALE

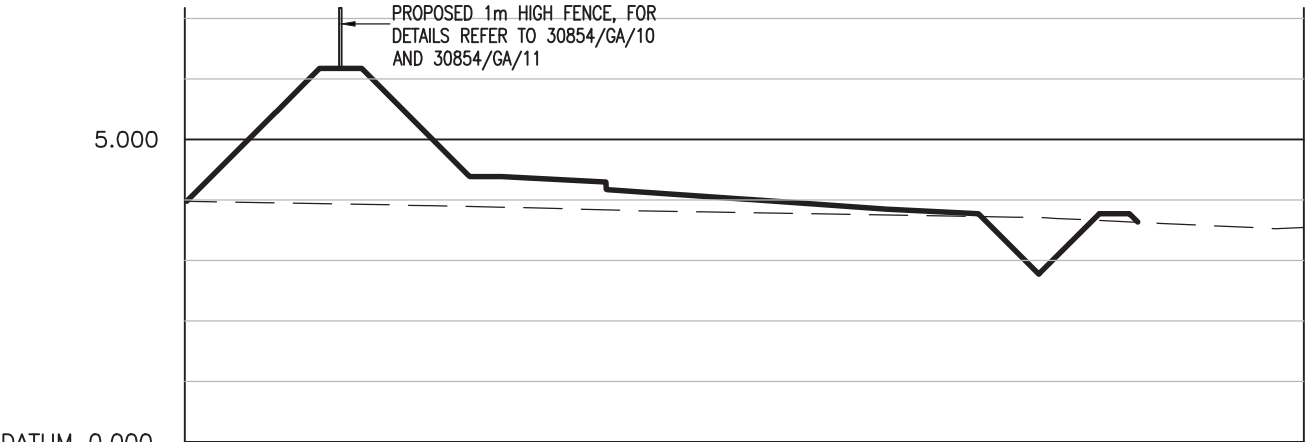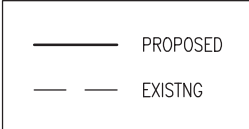

CHAINAGE	0.000		5.000		10.000		15.000		20.000		25.000		30.000		35.000	37.010
30854 EXST LEVEL	3.977	3.967		3.904	3.894	3.869	3.820	3.802	3.771	3.742	3.714	3.693	3.615	3.578	3.524	3.543
PR GM V9 LEVEL	3.976	6.171	6.171	4.383	4.383	4.296	4.171	4.008	4.007	3.845	3.770	2.770	3.770	3.770	3.632	

ALIGNMENT ROAD6
CHAINAGE 200.000

D	05/10/11	JH	ACOUSTIC FENCING ADDED	JWD	SJ
C	12/01/11	JH	SECTIONS AMENDED TO REFLECT REVISED NOISE BUNDS	JWD	SJ
B	19/08/08	JH	FRAME TEXT AMENDED	JWD	SJ
A	02/01/08	JH	INITIAL ISSUE	JWD	SJ
REV	DATE	BY	DESCRIPTION	CHK	APD

DRAWING STATUS: FOR TECHNICAL APPROVAL



Keble House, Southernhay Gardens, Southernhay East, Exeter, EX1 1NT
Tel: +44 (0)1392 267500 Fax: +44 (0)1392 267599
<http://www.wspgroup.com>

CLIENT:
BARRATT SOUTHAMPTON

ARCHITECT:

PROJECT:
BOGNOR NORTHERN RELIEF ROAD
PHASE 1

TITLE:
SECTIONS
ROAD 6
CHAINAGE 200

SCALE @ A3:
V 1:125 H 1:250

CAD FILE:
11030854-SEC-02

PROJECT No:
11030854

CHECKED:
JWD

DESIGN-DRAWN:
JH

DRAWING No:
SEC-02/200



APPROVED:
SJ

DATE:
JANUARY 2008

REV:
D

© WSP Group plc

DO NOT SCALE

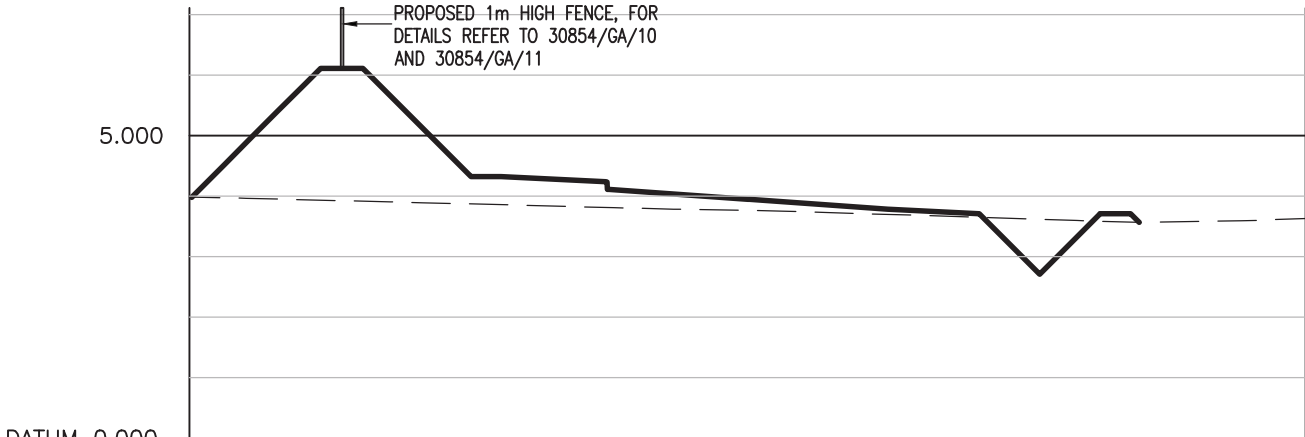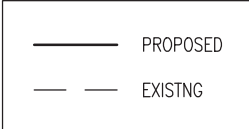

CHAINAGE	0.000	5.000		10.000			15.000		20.000			25.000		30.000			35.000	36.911
30854 EXST LEVEL	3.979	3.963		3.902	3.889		3.807	3.782	3.759	3.751		3.679	3.652	3.595	3.561		3.589	3.628
PR GM V9 LEVEL	3.979		6.109	6.109		4.321	4.321		4.232	4.108	3.946	3.944	3.783	3.708	2.708	3.708	3.708	3.563

ALIGNMENT ROAD6
CHAINAGE 210.000

D	05/10/11	JH	ACOUSTIC FENCING ADDED	JWD	SJ
C	12/01/11	JH	SECTIONS AMENDED TO REFLECT REVISED NOISE BUNDS	JWD	SJ
B	19/08/08	JH	FRAME TEXT AMENDED	JWD	SJ
A	02/01/08	JH	INITIAL ISSUE	JWD	SJ
REV	DATE	BY	DESCRIPTION	CHK	APD

DRAWING STATUS: FOR TECHNICAL APPROVAL



Keble House, Southernhay Gardens, Southernhay East, Exeter, EX1 1NT
Tel: +44 (0)1392 267500 Fax: +44 (0)1392 267599
<http://www.wspgroup.com>

CLIENT:
BARRATT SOUTHAMPTON

ARCHITECT:

PROJECT:
BOGNOR NORTHERN RELIEF ROAD
PHASE 1

TITLE:
SECTIONS
ROAD 6
CHAINAGE 210

SCALE @ A3:
V 1:125 H 1:250

CAD FILE:
11030854-SEC-02

PROJECT No:
11030854

CHECKED:
JWD

DESIGN-DRAWN:
JH

DRAWING No:
SEC-02/210



APPROVED:
SJ

DATE:
JANUARY 2008

REV:
D

© WSP Group plc

DO NOT SCALE

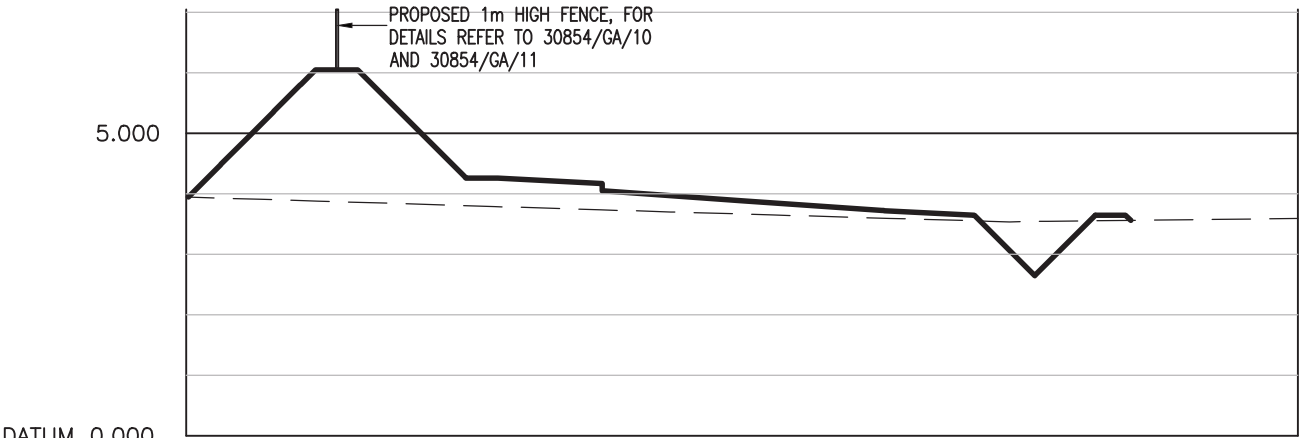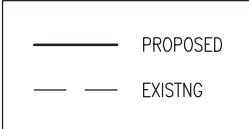

CHAINAGE	0.000		5.000		10.000		15.000		20.000		25.000		30.000		35.000	36.773
30854 EXST LEVEL	3.945	3.907	3.877	3.838	3.787	3.733	3.699	3.649	3.611	3.592	3.544	3.543	3.564	3.585	3.591	
PR GM V9 LEVEL	3.943	6.046	6.046	4.258	4.258	4.169	4.046	3.883	3.720	3.645	2.645	3.645	3.645	3.559		

ALIGNMENT ROAD6
CHAINAGE 220.000

D	05/10/11	JH	ACOUSTIC FENCING ADDED	JWD	SJ
C	12/01/11	JH	SECTIONS AMENDED TO REFLECT REVISED NOISE BUNDS	JWD	SJ
B	19/08/08	JH	FRAME TEXT AMENDED	JWD	SJ
A	02/01/08	JH	INITIAL ISSUE	JWD	SJ
REV	DATE	BY	DESCRIPTION	CHK	APD



Keble House, Southernhay Gardens, Southernhay East, Exeter, EX1 1NT
Tel: +44 (0)1392 267500 Fax: +44 (0)1392 267599
<http://www.wspgroup.com>

CLIENT:
BARRATT SOUTHAMPTON

ARCHITECT:

PROJECT:
BOGNOR NORTHERN RELIEF ROAD
PHASE 1

TITLE:
SECTIONS
ROAD 6
CHAINAGE 220

SCALE @ A3:
V 1:125 H 1:250

CAD FILE:
11030854-SEC-02

PROJECT No:
11030854

CHECKED:
JWD

DESIGN-DRAWN:
JH

DRAWING No:
SEC-02/220

APPROVED:
SJ



DATE:
JANUARY 2008

REV:
D

© WSP Group plc

DRAWING STATUS:
FOR TECHNICAL APPROVAL

DO NOT SCALE

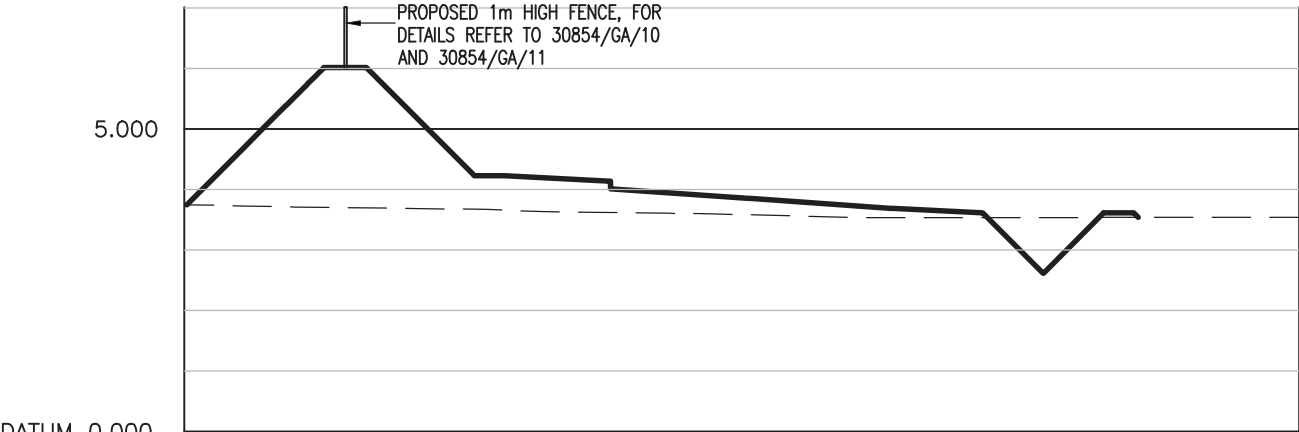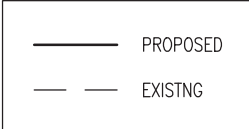

CHAINAGE	0.000			5.000			10.000			15.000			20.000			25.000			30.000			35.000	36.861
30854 EXST LEVEL	3.748	3.733	3.711		3.690	3.683	3.670	3.633		3.613	3.606	3.597		3.532		3.534	3.534	3.535	3.537		3.540		3.542
PR GM V9 LEVEL	3.747			6.013	6.013		4.225	4.225		4.136	4.013		3.852		3.687		3.612	2.612	3.612	3.612		3.538	

ALIGNMENT ROAD6
CHAINAGE 230.000

D	05/10/11	JH	ACOUSTIC FENCING ADDED	JWD	SJ
C	12/01/11	JH	SECTIONS AMENDED TO REFLECT REVISED NOISE BUNDS	JWD	SJ
B	19/08/08	JH	FRAME TEXT AMENDED	JWD	SJ
A	02/01/08	JH	INITIAL ISSUE	JWD	SJ
REV	DATE	BY	DESCRIPTION	CHK	APD



Keble House, Southernhay Gardens, Southernhay East, Exeter, EX1 1NT
Tel: +44 (0)1392 267500 Fax: +44 (0)1392 267599
<http://www.wspgroup.com>

CLIENT:
BARRATT SOUTHAMPTON

ARCHITECT:

PROJECT:
BOGNOR NORTHERN RELIEF ROAD
PHASE 1

TITLE:
SECTIONS
ROAD 6
CHAINAGE 230

SCALE @ A3:
V 1:125 H 1:250

CAD FILE:
11030854-SEC-02

PROJECT No:
11030854

CHECKED:
JWD

DESIGN-DRAWN:
JH

DRAWING No:
SEC-02/230

APPROVED:
SJ



DATE:
JANUARY 2008

REV:
D

© WSP Group plc

DRAWING STATUS:
FOR TECHNICAL APPROVAL

DO NOT SCALE

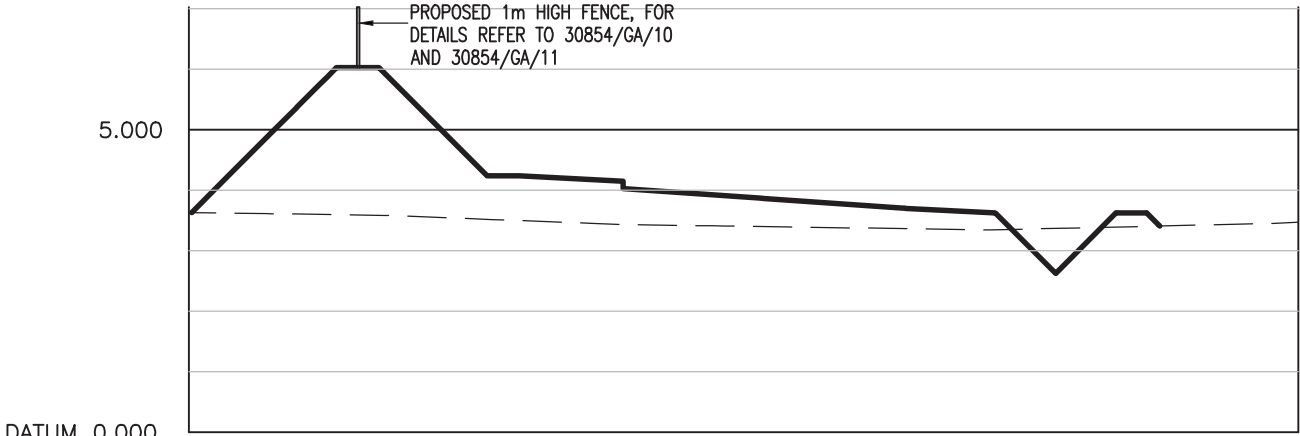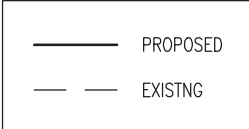

CHAINAGE	0.000		5.000		10.000		15.000		20.000		25.000		30.000	31.124		35.000	36.690
30854 EXST LEVEL	3.634	3.615	3.590		3.518	3.452	3.430	3.413		3.350	3.347	3.389		3.426	3.452	3.473	
PR GM V9 LEVEL	3.633	6.030	6.030		4.242	4.152	4.029	3.866	3.704	3.629	2.629	3.629	3.629	3.408			

ALIGNMENT ROAD6
CHAINAGE 240.000

D	05/10/11	JH	ACOUSTIC FENCING ADDED	JWD	SJ
C	12/01/11	JH	SECTIONS AMENDED TO REFLECT REVISED NOISE BUNDS	JWD	SJ
B	19/08/08	JH	FRAME TEXT AMENDED	JWD	SJ
A	02/01/08	JH	INITIAL ISSUE	JWD	SJ
REV	DATE	BY	DESCRIPTION	CHK	APD

DRAWING STATUS: FOR TECHNICAL APPROVAL



Keble House, Southernhay Gardens, Southernhay East, Exeter, EX1 1NT
Tel: +44 (0)1392 267500 Fax: +44 (0)1392 267599
<http://www.wspgroup.com>

CLIENT:
BARRATT SOUTHAMPTON

ARCHITECT:

PROJECT:
BOGNOR NORTHERN RELIEF ROAD
PHASE 1

TITLE:
SECTIONS
ROAD 6
CHAINAGE 240

SCALE @ A3:
V 1:125 H 1:250

CAD FILE:
11030854-SEC-02

PROJECT No:
11030854

CHECKED:
JWD

DESIGN-DRAWN:
JH

DRAWING No:
SEC-02/240



APPROVED:
SJ

DATE:
JANUARY 2008

REV:
D

© WSP Group plc

DO NOT SCALE

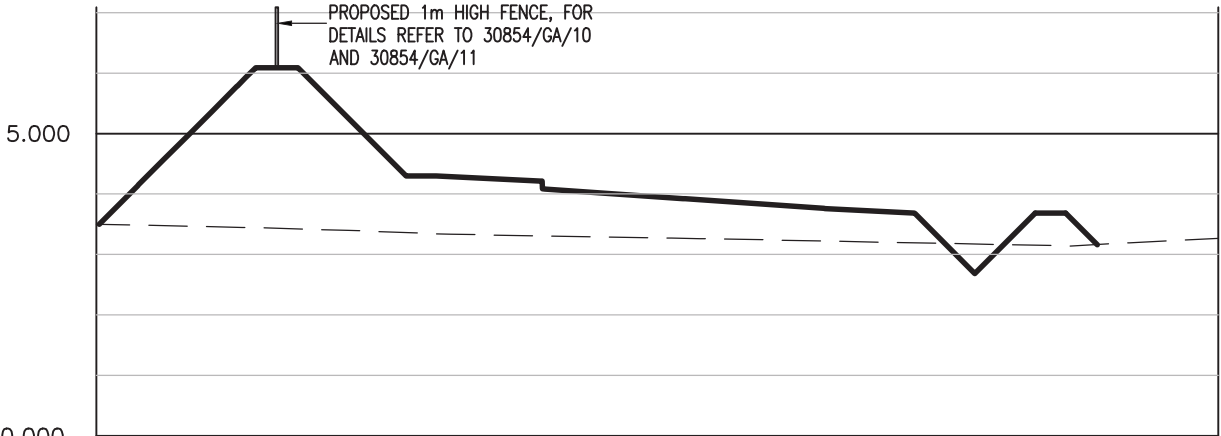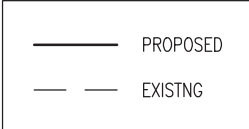

CHAINAGE	0.000	5.000	10.000	15.000	20.000	25.000	30.000	32.139	35.000	37.099
30854 EXST LEVEL	3.502	3.448	3.399 3.381	3.335 3.326	3.273 3.264	3.250	3.186 3.168	3.141	3.195 3.237	3.266
PR GM V9 LEVEL	3.501	6.088 6.088	4.300 4.300	4.212 4.087	3.922	3.762	3.687 2.687	3.687 3.687 3.163		

ALIGNMENT ROAD6
CHAINAGE 250.000

D	05/10/11	JH	ACOUSTIC FENCING ADDED	JWD	SJ
C	12/01/11	JH	SECTIONS AMENDED TO REFLECT REVISED NOISE BUNDS	JWD	SJ
B	19/08/08	JH	FRAME TEXT AMENDED	JWD	SJ
A	02/01/08	JH	INITIAL ISSUE	JWD	SJ
REV	DATE	BY	DESCRIPTION	CHK	APD

DRAWING STATUS: FOR TECHNICAL APPROVAL



Keble House, Southernhay Gardens, Southernhay East, Exeter, EX1 1NT
Tel: +44 (0)1392 267500 Fax: +44 (0)1392 267599
<http://www.wspgroup.com>

CLIENT:
BARRATT SOUTHAMPTON

ARCHITECT:

PROJECT:
BOGNOR NORTHERN RELIEF ROAD
PHASE 1

TITLE:
SECTIONS
ROAD 6
CHAINAGE 250

SCALE @ A3:
V 1:125 H 1:250

CAD FILE:
11030854-SEC-02

PROJECT No:
11030854

CHECKED:
JWD

DESIGN-DRAWN:
JH

DRAWING No:
SEC-02/250



APPROVED:
SJ

DATE:
JANUARY 2008

REV:
D

© WSP Group plc

DO NOT SCALE

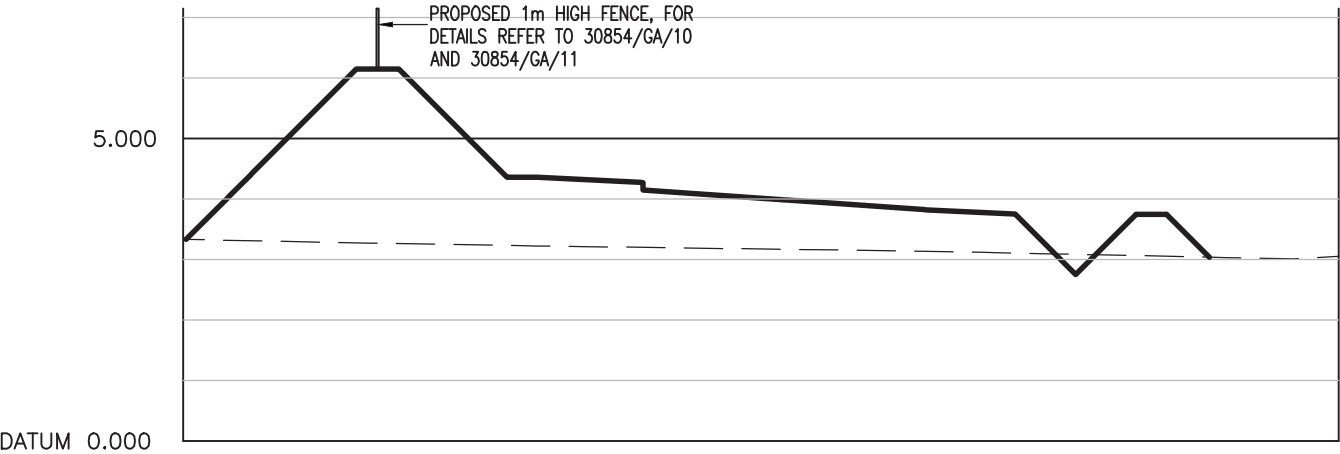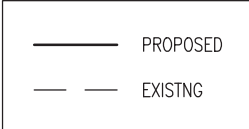

CHAINAGE	0.000	5.000		10.000		15.000		20.000		25.000		30.000		32.916		35.000		38.216									
30854 EXST LEVEL	3.333	3.272		3.252		3.225		3.214		3.195		3.168		3.144		3.120		3.098		3.079		3.035		3.010		3.053	
PR GM V9 LEVEL	3.332	6.150		6.150		4.362		4.362		4.272		4.150		3.987		3.824		3.749		2.749		3.749		3.749		3.040	

ALIGNMENT ROAD6
CHAINAGE 260.000

D	05/10/11	JH	ACOUSTIC FENCING ADDED	JWD	SJ
C	12/01/11	JH	SECTIONS AMENDED TO REFLECT REVISED NOISE BUNDS	JWD	SJ
B	19/08/08	JH	FRAME TEXT AMENDED	JWD	SJ
A	02/01/08	JH	INITIAL ISSUE	JWD	SJ
REV	DATE	BY	DESCRIPTION	CHK	APD



Keble House, Southernhay Gardens, Southernhay East, Exeter, EX1 1NT
Tel: +44 (0)1392 267500 Fax: +44 (0)1392 267599
<http://www.wspgroup.com>

CLIENT:
BARRATT SOUTHAMPTON

ARCHITECT:

PROJECT:
BOGNOR NORTHERN RELIEF ROAD
PHASE 1

TITLE:
SECTIONS
ROAD 6
CHAINAGE 260

SCALE @ A3:
V 1:125 H 1:250

CAD FILE:
11030854-SEC-02

PROJECT No:
11030854

CHECKED:
JWD

DESIGN-DRAWN:
JH

DRAWING No:
SEC-02/260

APPROVED:
SJ



DATE:
JANUARY 2008

REV:
D

© WSP Group plc

FOR TECHNICAL APPROVAL

DO NOT SCALE

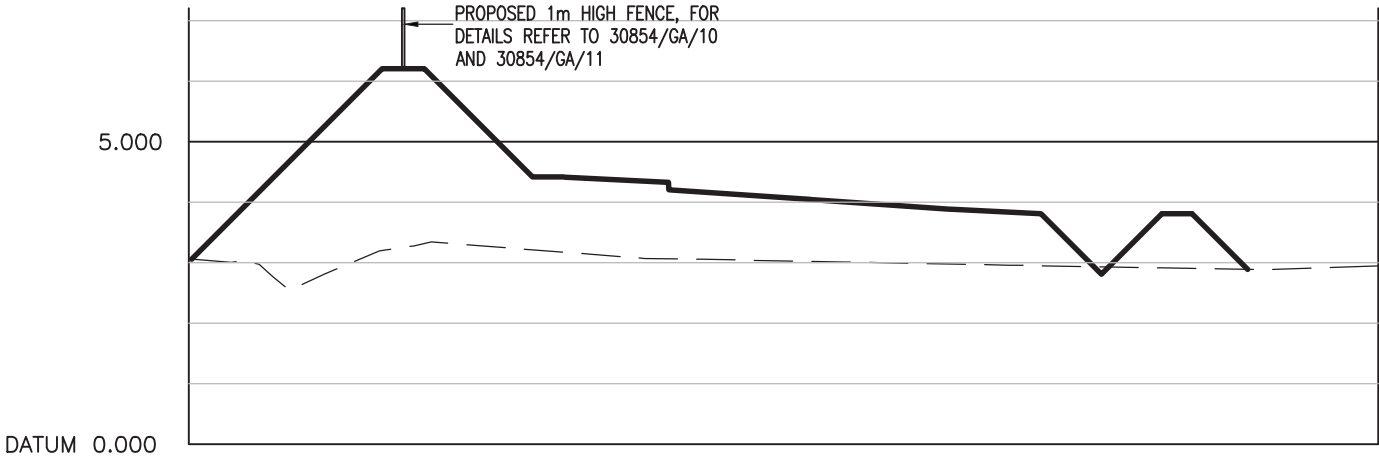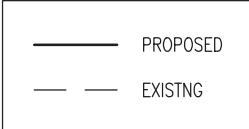

CHAINAGE	0.000				5.000				10.000				15.000				20.000			25.000			30.000			34.004	35.000		39.337		
30854 EXST LEVEL	3.066	3.008	2.977		2.810	3.095		3.346		3.250		3.145		3.072	3.064	3.058		3.030	3.013			2.962		2.935		2.916		2.888		2.919	2.950
PR GM V9 LEVEL	3.062					6.208		6.208			4.420	4.420			4.332	4.207		4.046			3.887		3.812		2.812		3.812	3.812		2.902	

ALIGNMENT ROAD6
CHAINAGE 270.000

D	05/10/11	JH	ACOUSTIC FENCING ADDED	JWD	SJ
C	12/01/11	JH	SECTIONS AMENDED TO REFLECT REVISED NOISE BUNDS	JWD	SJ
B	19/08/08	JH	FRAME TEXT AMENDED	JWD	SJ
A	02/01/08	JH	INITIAL ISSUE	JWD	SJ
REV	DATE	BY	DESCRIPTION	CHK	APD

DRAWING STATUS: FOR TECHNICAL APPROVAL



Keble House, Southernhay Gardens, Southernhay East, Exeter, EX1 1NT
Tel: +44 (0)1392 267500 Fax: +44 (0)1392 267599
<http://www.wspgroup.com>

CLIENT:
BARRATT SOUTHAMPTON

ARCHITECT:

PROJECT:
BOGNOR NORTHERN RELIEF ROAD
PHASE 1

TITLE:
SECTIONS
ROAD 6
CHAINAGE 270

SCALE @ A3:
V 1:125 H 1:250

CAD FILE:
11030854-SEC-02

PROJECT No:
11030854

CHECKED:
JWD

DESIGN-DRAWN:
JH

DRAWING No:
SEC-02/270


APPROVED:
SJ

DATE:
JANUARY 2008

REV:
D

© WSP Group plc

DO NOT SCALE

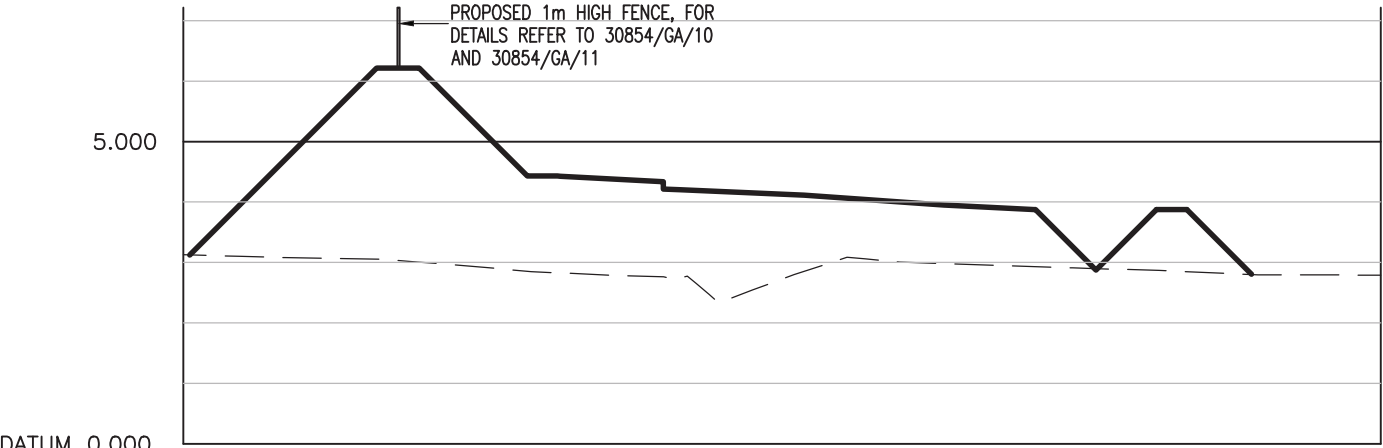

CHAINAGE	0.000		5.000		10.000		15.000		20.000		25.000		30.000		35.000		39.603					
30854 EXST LEVEL	3.129	3.103	3.082	3.055	3.010	2.964	2.903	2.851	2.790	2.764	2.652	2.545	2.800	3.035	3.060	3.009	2.914	2.902	2.871	2.797	2.796	2.793
PR GM V9 LEVEL	3.126	6.217	6.217	4.429	4.429	4.338	4.216	4.112	3.949	3.874	2.874	3.874	3.874	2.805								

ALIGNMENT ROAD6
CHAINAGE 280.000

D	05/10/11	JH	ACOUSTIC FENCING ADDED	JWD	SJ
C	12/01/11	JH	SECTIONS AMENDED TO REFLECT REVISED NOISE BUNDS	JWD	SJ
B	19/08/08	JH	FRAME TEXT AMENDED	JWD	SJ
A	02/01/08	JH	INITIAL ISSUE	JWD	SJ
REV	DATE	BY	DESCRIPTION	CHK	APD

DRAWING STATUS: FOR TECHNICAL APPROVAL



Keble House, Southernhay Gardens, Southernhay East, Exeter, EX1 1NT
Tel: +44 (0)1392 267500 Fax: +44 (0)1392 267599
<http://www.wspgroup.com>

CLIENT:
BARRATT SOUTHAMPTON

ARCHITECT:

PROJECT:
BOGNOR NORTHERN RELIEF ROAD
PHASE 1

TITLE:
SECTIONS
ROAD 6
CHAINAGE 280

SCALE @ A3:
V 1:125 H 1:250

CHECKED:
JWD

APPROVED:
SJ

CAD FILE:
11030854-SEC-02

DESIGN-DRAWN:
JH

DATE:
JANUARY 2008


PROJECT No:
11030854

DRAWING No:
SEC-02/280

REV:
D

© WSP Group plc

DO NOT SCALE

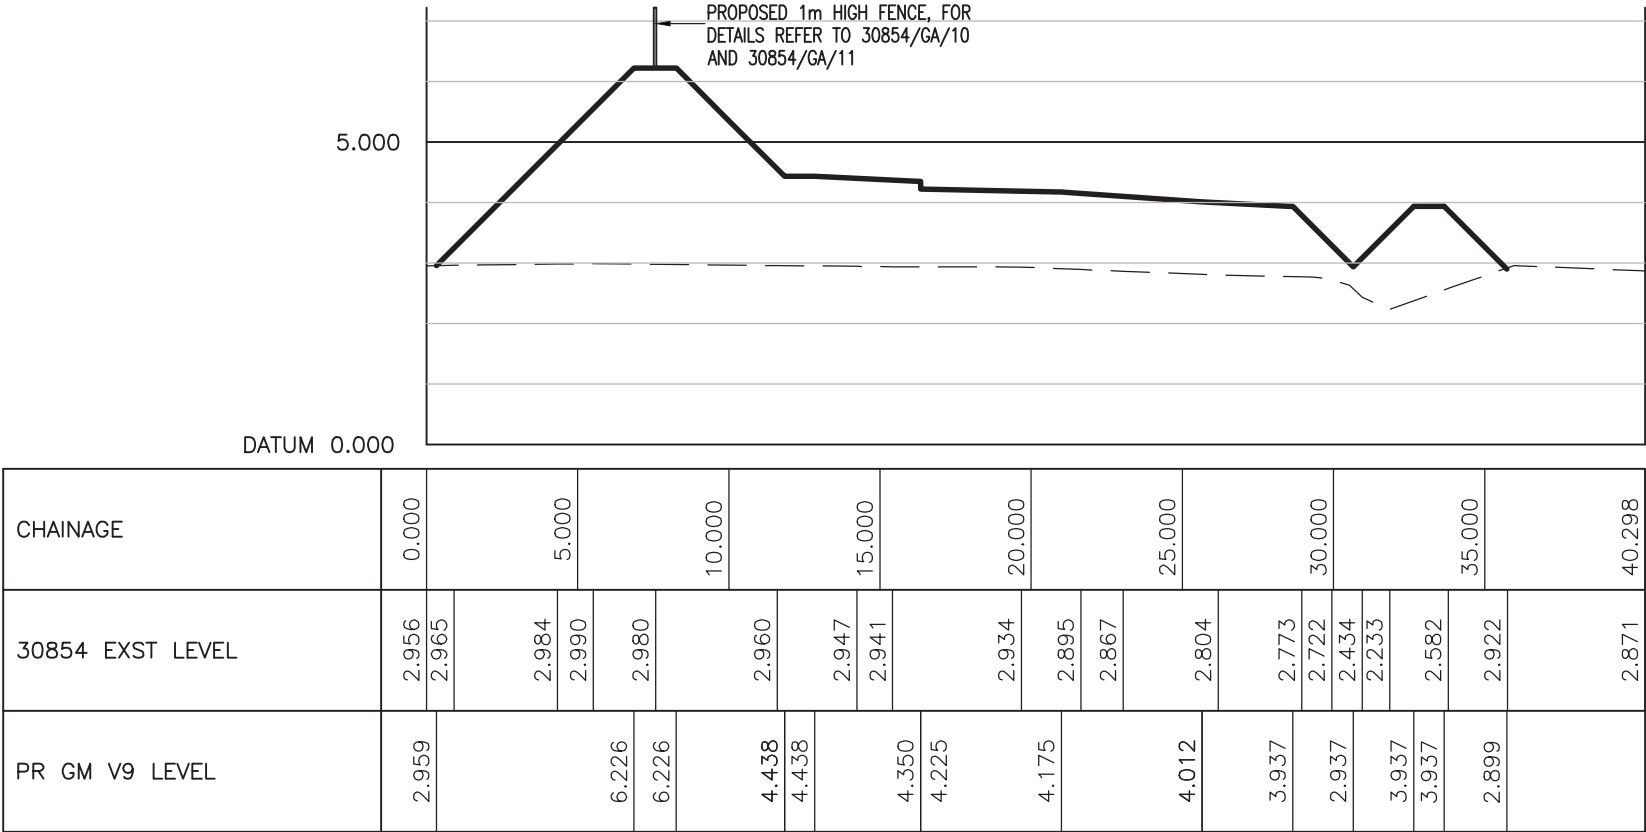

ALIGNMENT ROAD6
CHAINAGE 290.000

D	05/10/11	JH	ACOUSTIC FENCING ADDED	JWD	SJ
C	12/01/11	JH	SECTIONS AMENDED TO REFLECT REVISED NOISE BUNDS	JWD	SJ
B	19/08/08	JH	FRAME TEXT AMENDED	JWD	SJ
A	02/01/08	JH	INITIAL ISSUE	JWD	SJ
REV	DATE	BY	DESCRIPTION	CHK	APD



Keble House, Southernhay Gardens, Southernhay East, Exeter, EX1 1NT
Tel: +44 (0)1392 267500 Fax: +44 (0)1392 267599
<http://www.wspgroup.com>

CLIENT:
BARRATT SOUTHAMPTON

ARCHITECT:

PROJECT:
BOGNOR NORTHERN RELIEF ROAD
PHASE 1

TITLE:
SECTIONS
ROAD 6
CHAINAGE 290

SCALE @ A3:
V 1:125 H 1:250

CAD FILE:
11030854-SEC-02

PROJECT No:
11030854

CHECKED:
JWD

DESIGN-DRAWN:
JH

DRAWING No:
SEC-02/290

APPROVED:
SJ



DATE:
JANUARY 2008

REV:
D

© WSP Group plc

FOR TECHNICAL APPROVAL

DO NOT SCALE

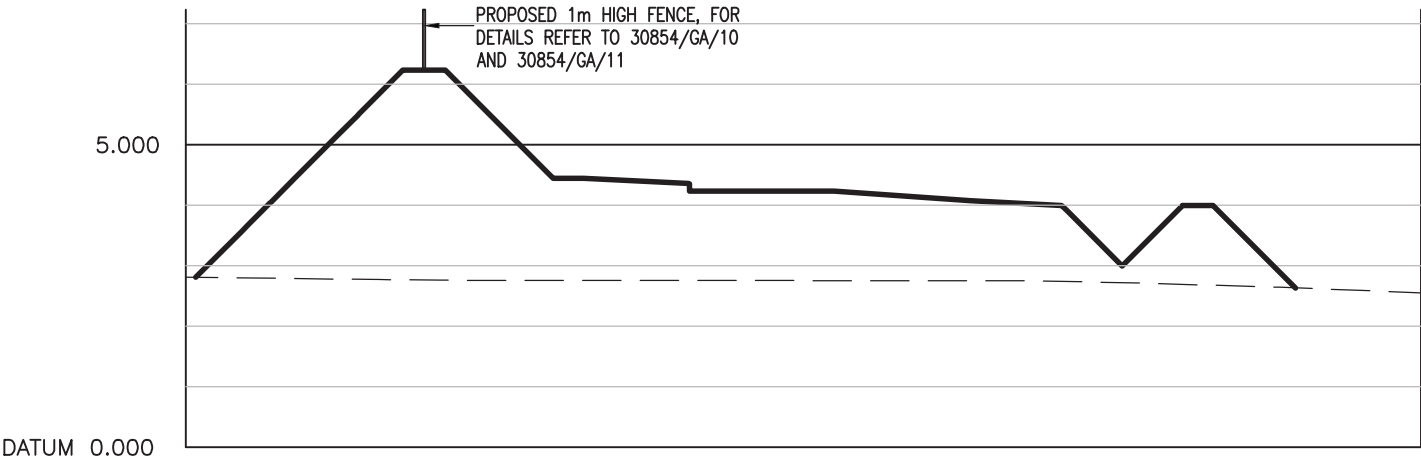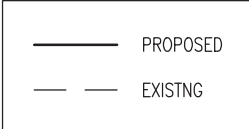

CHAINAGE	0.000	5.000			10.000			15.000			20.000			25.000			30.000			35.000			40.000		40.844
30854 EXST LEVEL	2.814	2.779	2.773	2.762	2.761	2.760	2.759	2.758	2.757	2.755	2.754	2.753	2.715	2.667	2.645	2.622	2.554								
PR GM V9 LEVEL	2.812	6.235	6.235	4.447	4.447	4.358	4.235	4.233	4.074	3.999	2.999	3.999	3.999	2.636											

ALIGNMENT ROAD6
CHAINAGE 300.000

D	05/10/11	JH	ACOUSTIC FENCING ADDED	JWD	SJ
C	12/01/11	JH	SECTIONS AMENDED TO REFLECT REVISED NOISE BUNDS	JWD	SJ
B	19/08/08	JH	FRAME TEXT AMENDED	JWD	SJ
A	02/01/08	JH	INITIAL ISSUE	JWD	SJ
REV	DATE	BY	DESCRIPTION	CHK	APD

DRAWING STATUS: FOR TECHNICAL APPROVAL



Keble House, Southernhay Gardens, Southernhay East, Exeter, EX1 1NT
Tel: +44 (0)1392 267500 Fax: +44 (0)1392 267599
<http://www.wspgroup.com>

CLIENT:
BARRATT SOUTHAMPTON

ARCHITECT:

PROJECT:
BOGNOR NORTHERN RELIEF ROAD
PHASE 1

TITLE:
SECTIONS
ROAD 6
CHAINAGE 300

SCALE @ A3:
V 1:125 H 1:250

CHECKED:
JWD

APPROVED:
SJ

CAD FILE:
11030854-SEC-02

DESIGN-DRAWN:
JH

DATE:
JANUARY 2008



PROJECT No:
11030854

DRAWING No:
SEC-02/300

REV:
D

© WSP Group plc

DO NOT SCALE

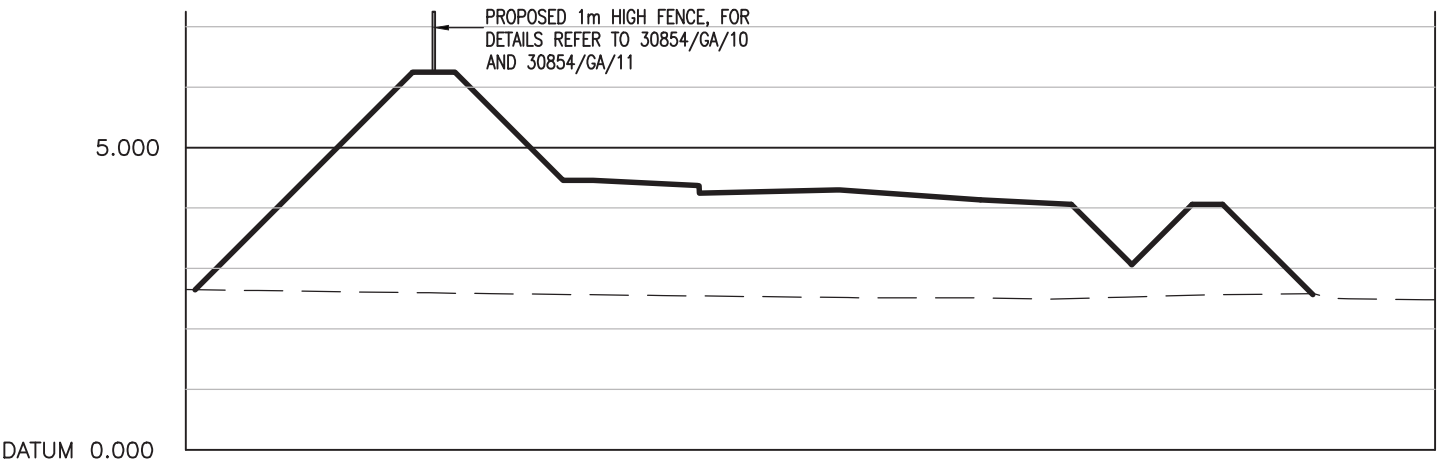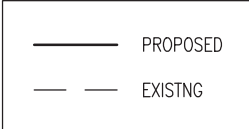

CHAINAGE	0.000			5.000			10.000			15.000			20.000			25.000			30.000			35.000	36.253			40.000	41.316	
30854 EXST LEVEL	2.651	2.635			2.598	2.584			2.553			2.519			2.514	2.494			2.528	2.541	2.566			2.582	2.502	2.490	2.484	
PR GM V9 LEVEL	2.649			6.244	6.244			4.456	4.456			4.369	4.244	4.300			4.137			4.062	3.062	4.062	4.073			2.583		

ALIGNMENT ROAD6
CHAINAGE 310.000

D	05/10/11	JH	ACOUSTIC FENCING ADDED	JWD	SJ
C	12/01/11	JH	SECTIONS AMENDED TO REFLECT REVISED NOISE BUNDS	JWD	SJ
B	19/08/08	JH	FRAME TEXT AMENDED	JWD	SJ
A	02/01/08	JH	INITIAL ISSUE	JWD	SJ
REV	DATE	BY	DESCRIPTION	CHK	APD

DRAWING STATUS:
FOR TECHNICAL APPROVAL



Keble House, Southernhay Gardens, Southernhay East, Exeter, EX1 1NT
Tel: +44 (0)1392 267500 Fax: +44 (0)1392 267599
<http://www.wspgroup.com>

CLIENT:
BARRATT SOUTHAMPTON

ARCHITECT:

PROJECT:
BOGNOR NORTHERN RELIEF ROAD
PHASE 1

TITLE:
SECTIONS
ROAD 6
CHAINAGE 310

SCALE @ A3:
V 1:125 H 1:250

CHECKED:
JWD

APPROVED:
SJ

CAD FILE:
11030854-SEC-02

DESIGN-DRAWN:
JH

DATE:
JANUARY 2008

PROJECT No:
11030854

DRAWING No:
SEC-02/310

REV:
D

© WSP Group plc

 PROPOSED
 EXISTING



ALIGNMENT	ROAD6
CHAINAGE	320.000



WSP



Keble House, Southernhay Gardens, Southernhay East, Exeter, EX1 1NT
 Tel: +44 (0)1392 267500 Fax: +44 (0)1392 267599
<http://www.wspgroup.com>

PROJECT:	BOGNOR NORTHERN RELIEF ROAD PHASE 1
TITLE:	SECTIONS ROAD 6 CHAINAGE 320

SCALE @ A3: V 1:125 H 1:250	CHECKED: JWD	APPROVED: SJ
CAD FILE: 11030854-SEC-02	DESIGN-DRAWN: JH	DATE: JANUARY 2008
PROJECT No: 11030854	DRAWING No: SEC-02/320	REV: D

© WSP Group plc

DO NOT SCALE

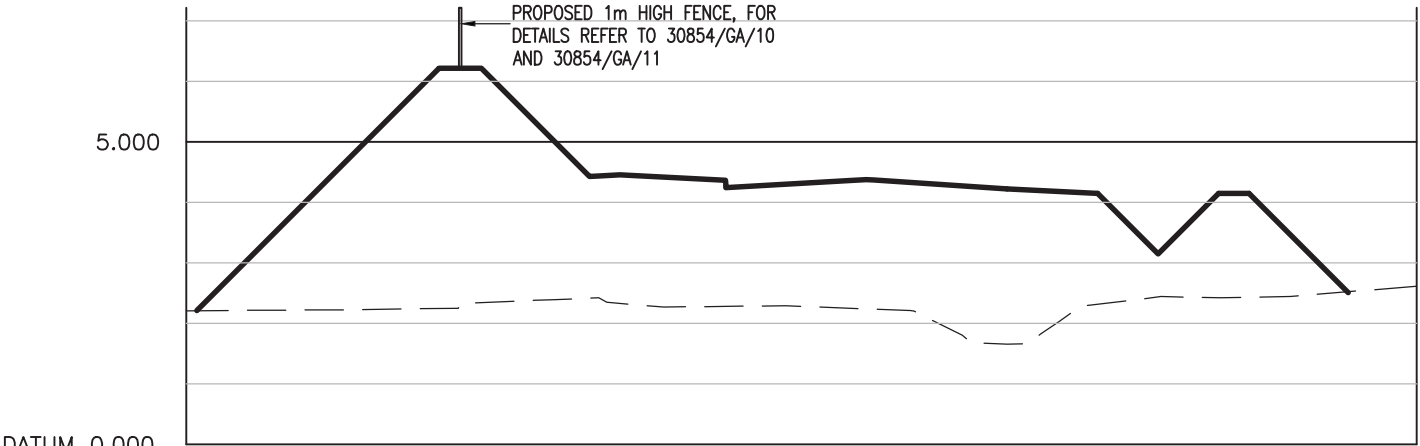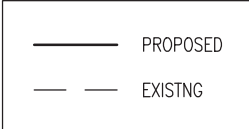

CHAINAGE	0.000		5.000		10.000		15.000		20.000		25.000		30.000		35.000	37.470	40.000	40.688
30854 EXST LEVEL	2.210	2.220	2.225	2.252	2.394	2.318	2.271	2.292	2.210	1.805	1.658	2.033	2.323	2.444	2.426	2.447	2.614	
PR GM V9 LEVEL	2.211			6.218	6.218	4.430		4.367	4.242	4.378		4.221	4.149	3.149	4.149	4.149	2.524	

ALIGNMENT ROAD6
CHAINAGE 330.000

D	05/10/11	JH	ACOUSTIC FENCING ADDED	JWD	SJ
C	12/01/11	JH	SECTIONS AMENDED TO REFLECT REVISED NOISE BUNDS	JWD	SJ
B	19/08/08	JH	FRAME TEXT AMENDED	JWD	SJ
A	02/01/08	JH	INITIAL ISSUE	JWD	SJ
REV	DATE	BY	DESCRIPTION	CHK	APD

DRAWING STATUS: FOR TECHNICAL APPROVAL



Keble House, Southernhay Gardens, Southernhay East, Exeter, EX1 1NT
Tel: +44 (0)1392 267500 Fax: +44 (0)1392 267599
<http://www.wspgroup.com>

CLIENT:
BARRATT SOUTHAMPTON

ARCHITECT:

PROJECT:
BOGNOR NORTHERN RELIEF ROAD
PHASE 1

TITLE:
SECTIONS
ROAD 6
CHAINAGE 330

SCALE @ A3:
V 1:125 H 1:250

CHECKED:
JWD

APPROVED:
SJ

CAD FILE:
11030854-SEC-02

DESIGN-DRAWN:
JH

DATE:
JANUARY 2008



PROJECT No:
11030854

DRAWING No:
SEC-02/330

REV:
D

© WSP Group plc

DO NOT SCALE

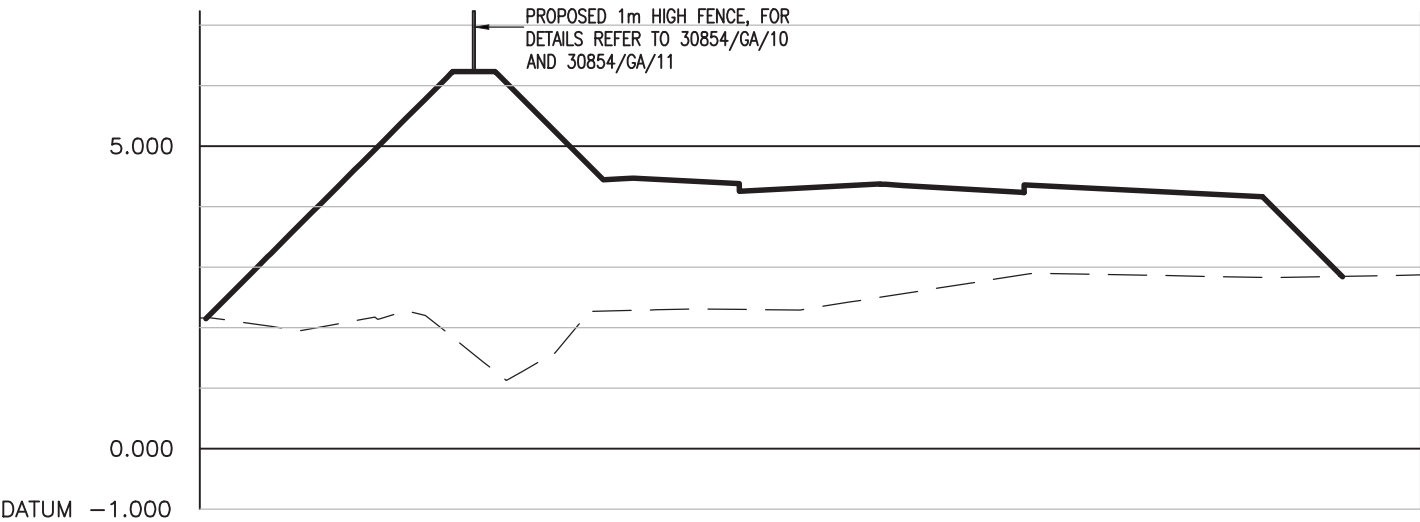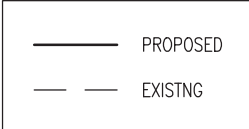

CHAINAGE	0.000	5.000			10.000			15.000			20.000			25.000			30.000			35.000			36.793	40.383
30854 EXST LEVEL	2.160	2.018	1.949	2.125	2.277	1.440	1.289	1.581	2.267	2.292	2.306	2.297	2.292	2.420	2.600	2.896	2.866	2.828	2.871					
PR GM V9 LEVEL	2.147	6.231			6.231	4.443			4.380	4.255	4.372	4.234	4.359	4.161	2.846									

ALIGNMENT ROAD6
CHAINAGE 340.000

D	05/10/11	JH	ACOUSTIC FENCING ADDED	JWD	SJ
C	12/01/11	JH	SECTIONS AMENDED TO REFLECT REVISED NOISE BUNDS	JWD	SJ
B	19/08/08	JH	FRAME TEXT AMENDED	JWD	SJ
A	02/01/08	JH	INITIAL ISSUE	JWD	SJ
REV	DATE	BY	DESCRIPTION	CHK	APD

DRAWING STATUS: FOR TECHNICAL APPROVAL



Keble House, Southernhay Gardens, Southernhay East, Exeter, EX1 1NT
Tel: +44 (0)1392 267500 Fax: +44 (0)1392 267599
<http://www.wspgroup.com>

CLIENT:
BARRATT SOUTHAMPTON

ARCHITECT:

PROJECT:
BOGNOR NORTHERN RELIEF ROAD
PHASE 1

TITLE:
SECTIONS
ROAD 6
CHAINAGE 340

SCALE @ A3:
V 1:125 H 1:250

CHECKED:
JWD

APPROVED:
SJ

CAD FILE:
11030854-SEC-02

DESIGN-DRAWN:
JH

DATE:
JANUARY 2008



PROJECT No:
11030854

DRAWING No:
SEC-02/340

REV:
D

© WSP Group plc

DO NOT SCALE

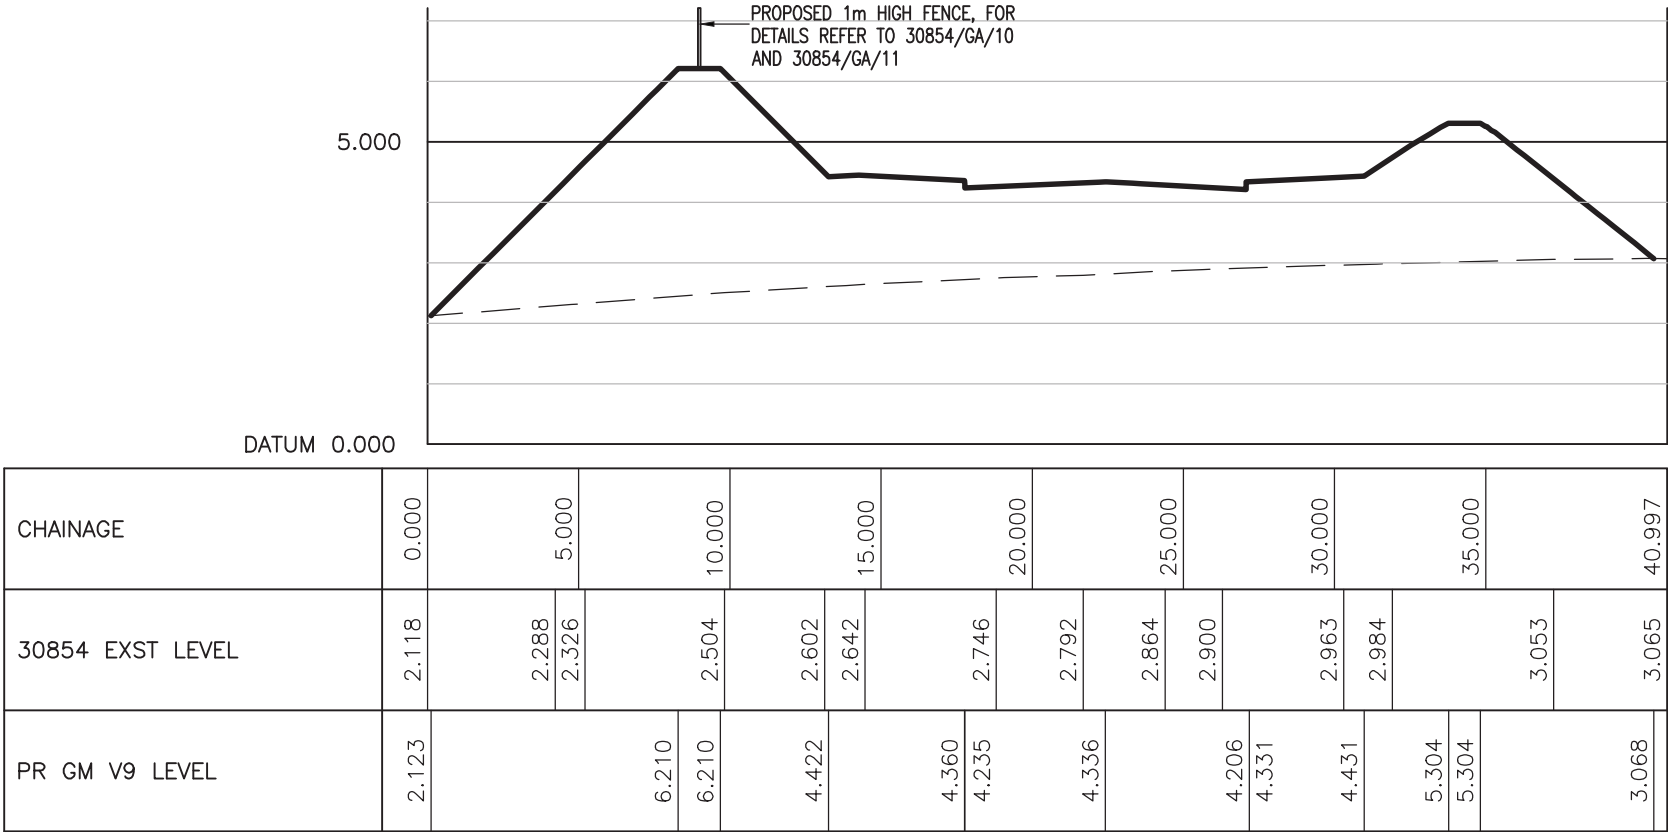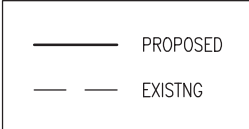

ALIGNMENT ROAD6
CHAINAGE 350.000

D	05/10/11	JH	ACOUSTIC FENCING ADDED	JWD	SJ
C	12/01/11	JH	SECTIONS AMENDED TO REFLECT REVISED NOISE BUNDS	JWD	SJ
B	19/08/08	JH	FRAME TEXT AMENDED	JWD	SJ
A	02/01/08	JH	INITIAL ISSUE	JWD	SJ
REV	DATE	BY	DESCRIPTION	CHK	APD

DRAWING STATUS:
FOR TECHNICAL APPROVAL



Keble House, Southernhay Gardens, Southernhay East, Exeter, EX1 1NT
Tel: +44 (0)1392 267500 Fax: +44 (0)1392 267599
<http://www.wspgroup.com>

CLIENT:
BARRATT SOUTHAMPTON

ARCHITECT:

PROJECT:
BOGNOR NORTHERN RELIEF ROAD
PHASE 1

TITLE:
SECTIONS
ROAD 6
CHAINAGE 350

SCALE @ A3:
V 1:125 H 1:250

CAD FILE:
11030854-SEC-02

PROJECT No:
11030854

CHECKED:
JWD

DESIGN-DRAWN:
JH

DRAWING No:
SEC-02/350



APPROVED:
SJ

DATE:
JANUARY 2008

REV:
D

© WSP Group plc

DO NOT SCALE

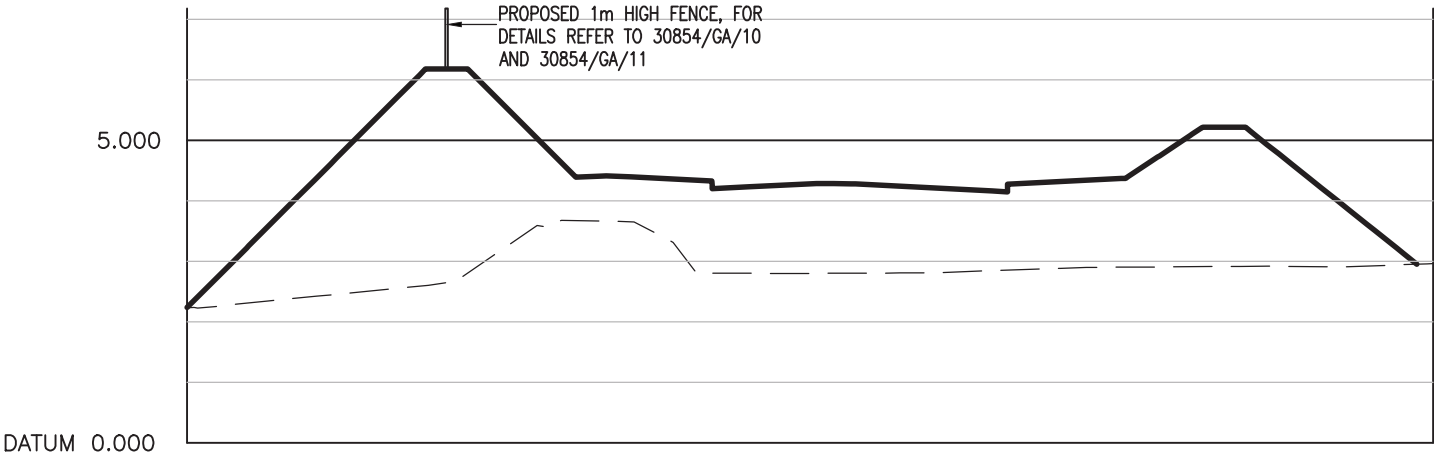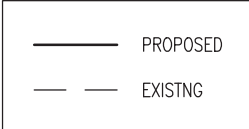

CHAINAGE	0.000				5.000			10.000			15.000			20.000			25.000			30.000			35.000			40.000			41.206						
	2.231	2.250	2.344	2.433				2.603	2.671	3.594	3.653	3.312	2.802	2.801				2.807	2.809				2.851	2.885	2.900				2.914	2.919	2.907	2.962			
	2.239				6.178			6.178	4.390			4.328			4.203	4.285						4.149	4.274	4.372						5.218	5.216				2.954

ALIGNMENT ROAD6
CHAINAGE 359.000

D	05/10/11	JH	ACOUSTIC FENCING ADDED	JWD	SJ
C	12/01/11	JH	SECTIONS AMENDED TO REFLECT REVISED NOISE BUNDS	JWD	SJ
B	19/08/08	JH	FRAME TEXT AMENDED	JWD	SJ
A	02/01/08	JH	INITIAL ISSUE	JWD	SJ
REV	DATE	BY	DESCRIPTION	CHK	APD



Keble House, Southernhay Gardens, Southernhay East, Exeter, EX1 1NT
Tel: +44 (0)1392 267500 Fax: +44 (0)1392 267599
<http://www.wspgroup.com>

CLIENT:
BARRATT SOUTHAMPTON

ARCHITECT:

PROJECT:
BOGNOR NORTHERN RELIEF ROAD
PHASE 1

TITLE:
SECTIONS
ROAD 6
CHAINAGE 359

SCALE @ A3:
V 1:125 H 1:250

CAD FILE:
11030854-SEC-359

PROJECT No:
11030854

CHECKED:
JWD

DESIGN-DRAWN:
JH

DRAWING No:
SEC-02/359

APPROVED:
SJ

DATE:
JANUARY 2008

REV:
D

© WSP Group plc

FOR TECHNICAL APPROVAL