
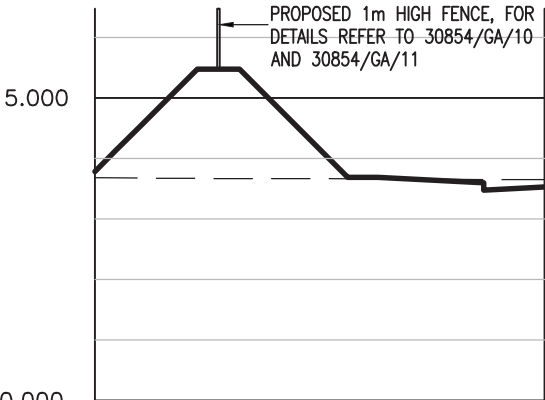


DO NOT SCALE

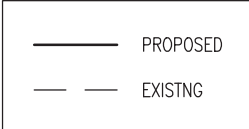

CHAINAGE	0.000	5.000				10.000				14.869
30854 EXST LEVEL	3.679	3.670		3.665		3.660		3.647		
PR GM V9 LEVEL	3.780	4.511	5.474	5.474	3.686		3.598		3.473	3.526

ALIGNMENT CH2
CHAINAGE 40.000

B	05/10/11	JH	ACOUSTIC FENCING ADDED	JWD	SJ
A	19/01/11	JH	INITIAL ISSUE	JWD	SJ
REV	DATE	BY	DESCRIPTION	CHK	APD
DRAWING STATUS: FOR INFORMATION ONLY					




Keble House, Southernhay Gardens, Southernhay East, Exeter, EX1 1NT
Tel: +44 (0)1392 267500 Fax: +44 (0)1392 267599
<http://www.wspgroup.com>

CLIENT: BARRATT SOUTHAMPTON	ARCHITECT:
------------------------------------	------------

PROJECT: BOGNOR NORTHERN RELIEF ROAD PHASE 1	TITLE: SECTIONS CH2 CHAINAGE 40
--	--

SCALE @ A3: V 1:125 H 1:250	CHECKED: JWD	APPROVED: SJ
CAD FILE: 11030854-SEC-03	DESIGN-DRAWN: JH	DATE: JANUARY 2011
PROJECT No: 11030854	DRAWING No: SEC-03/40	REV: B
© WSP Group plc		

DO NOT SCALE

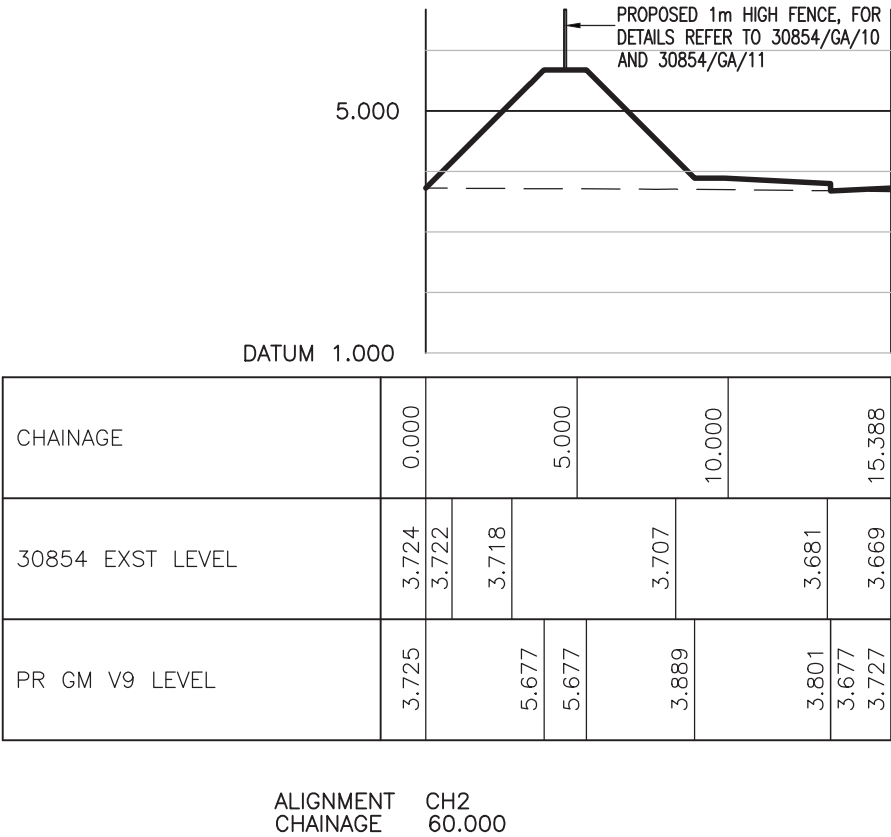

B	05/10/11	JH	ACOUSTIC FENCING ADDED	JWD	SJ
A	19/01/11	JH	INITIAL ISSUE	JWD	SJ
REV	DATE	BY	DESCRIPTION	CHK	APD
DRAWING STATUS: FOR INFORMATION ONLY					



Keble House, Southernhay Gardens, Southernhay East, Exeter, EX1 1NT

Tel: +44 (0)1392 267500 Fax: +44 (0)1392 267599



<http://www.wspgroup.com>

CLIENT:	BARRATT SOUTHAMPTON
ARCHITECT:	

PROJECT:	BOGNOR NORTHERN RELIEF ROAD PHASE 1
TITLE:	SECTIONS CH2 CHAINAGE 60

SCALE @ A3: V 1:125 H 1:250	CHECKED: JWD	APPROVED: SJ
CAD FILE: 11030854-SEC-03	DESIGN-DRAWN: JH	DATE: JANUARY 2011
PROJECT No: 11030854	DRAWING No: SEC-03/60	REV: B
© WSP Group plc		

DO NOT SCALE

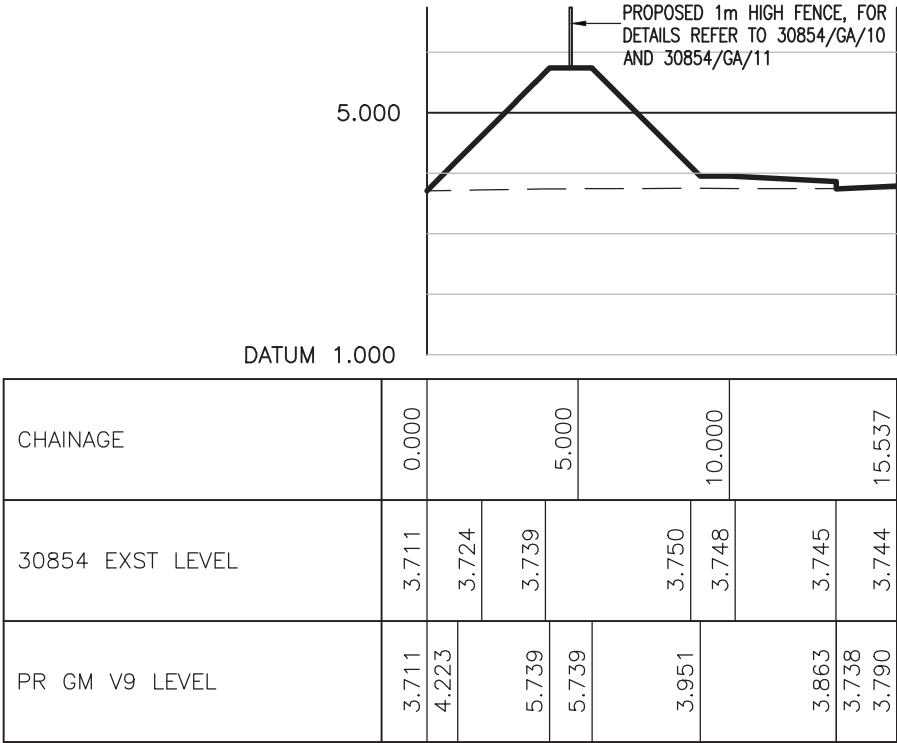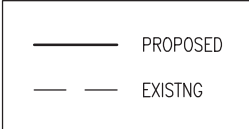

ALIGNMENT CH2
CHAINAGE 80.000

B	05/10/11	JH	ACOUSTIC FENCING ADDED	JWD	SJ
A	19/01/11	JH	INITIAL ISSUE	JWD	SJ
REV	DATE	BY	DESCRIPTION	CHK	APD
DRAWING STATUS: FOR INFORMATION ONLY					





Keble House, Southernhay Gardens, Southernhay East, Exeter, EX1 1NT
Tel: +44 (0)1392 267500 Fax: +44 (0)1392 267599
<http://www.wspgroup.com>

CLIENT: BARRATT SOUTHAMPTON	ARCHITECT:
------------------------------------	------------

PROJECT: BOGNOR NORTHERN RELIEF ROAD PHASE 1	TITLE: SECTIONS CH2 CHAINAGE 80
--	--

SCALE @ A3: V 1:125 H 1:250	CHECKED: JWD	APPROVED: SJ
CAD FILE: 11030854-SEC-03	DESIGN-DRAWN: JH	DATE: JANUARY 2011
PROJECT No: 11030854	DRAWING No: SEC-03/80	REV: B
© WSP Group plc		

DO NOT SCALE

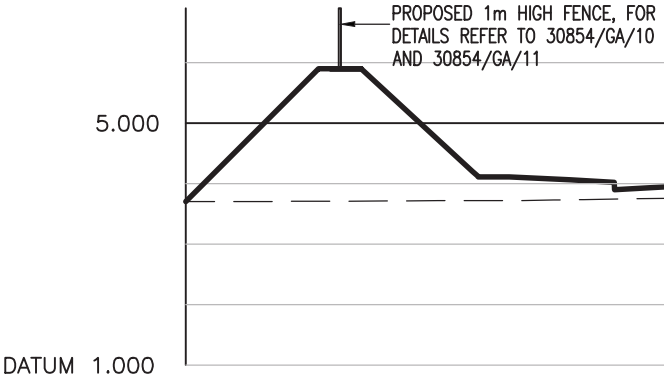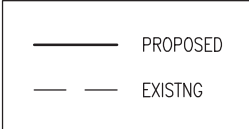

CHAINAGE	0.000			5.000		10.000				15.000	15.870	
30854 EXST LEVEL	3.707			3.709	3.712	3.722		3.720	3.730	3.738	3.750	3.760
PR GM V9 LEVEL	3.707			5.904	5.904	4.115				4.025	3.903	3.948

ALIGNMENT CH2
CHAINAGE 100.000

B	05/10/11	JH	ACOUSTIC FENCING ADDED	JWD	SJ
A	19/01/11	JH	INITIAL ISSUE	JWD	SJ
REV	DATE	BY	DESCRIPTION	CHK	APD
DRAWING STATUS: FOR INFORMATION ONLY					



Keble House, Southernhay Gardens, Southernhay East, Exeter, EX1 1NT
Tel: +44 (0)1392 267500 Fax: +44 (0)1392 267599
<http://www.wspgroup.com>

CLIENT: BARRATT SOUTHAMPTON	ARCHITECT:
------------------------------------	------------

PROJECT: BOGNOR NORTHERN RELIEF ROAD PHASE 1	TITLE: SECTIONS CH2 CHAINAGE 100
--	---

SCALE @ A3: V 1:125 H 1:250	CHECKED: JWD	APPROVED: SJ
CAD FILE: 11030854-SEC-03	DESIGN-DRAWN: JH	DATE: JANUARY 2011
PROJECT No: 11030854	DRAWING No: SEC-03/100	REV: B
© WSP Group plc		