



DO NOT SCALE

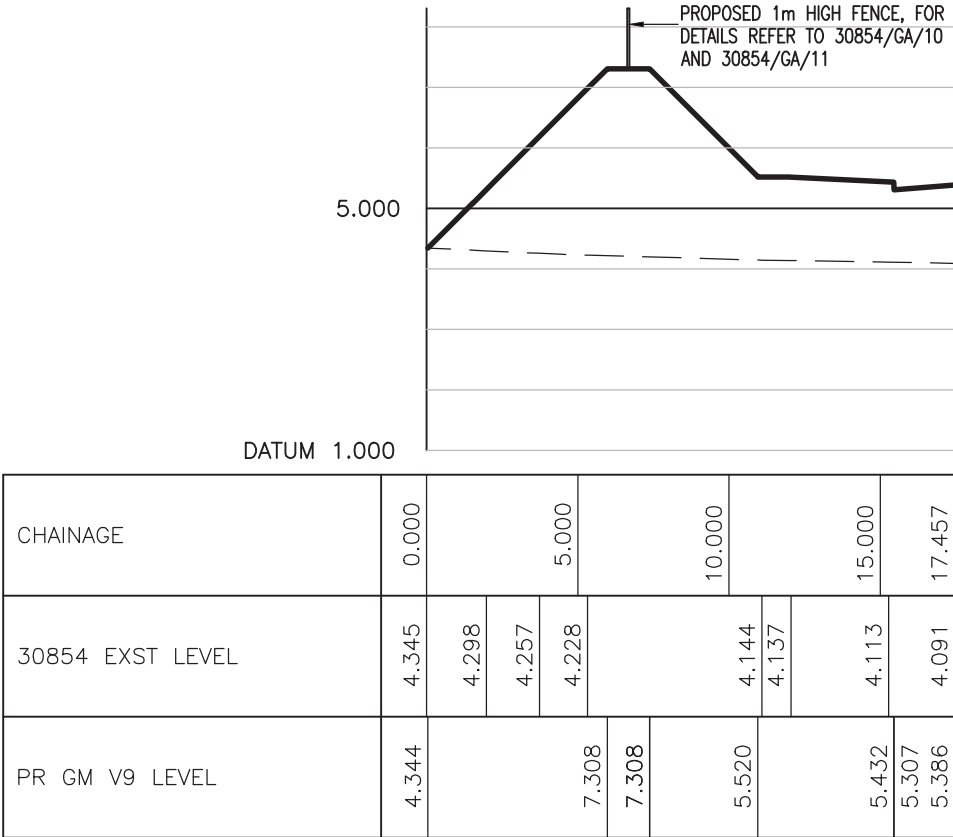

ALIGNMENT CH3A
CHAINAGE 20.000

B	05/10/11	JH	ACOUSTIC FENCING ADDED	JWD	SJ
A	19/01/11	JH	INITIAL ISSUE	JWD	SJ
REV	DATE	BY	DESCRIPTION	CHK	APD
DRAWING STATUS: FOR INFORMATION ONLY					

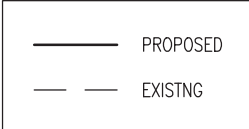



WSP

Keble House, Southernhay Gardens, Southernhay East, Exeter, EX1 1NT
Tel: +44 (0)1392 267500 Fax: +44 (0)1392 267599
<http://www.wspgroup.com>

CLIENT: BARRATT SOUTHAMPTON	PROJECT: BOGNOR NORTHERN RELIEF ROAD PHASE 1
ARCHITECT:	TITLE: SECTIONS CH3A CHAINAGE 20

SCALE @ A3: V 1:125 H 1:250	CHECKED: JWD	APPROVED: SJ
CAD FILE: 11030854-SEC-05	DESIGN-DRAWN: JH	DATE: JANUARY 2011
PROJECT No: 11030854	DRAWING No: SEC-05/20	REV: B
© WSP Group plc		

DO NOT SCALE

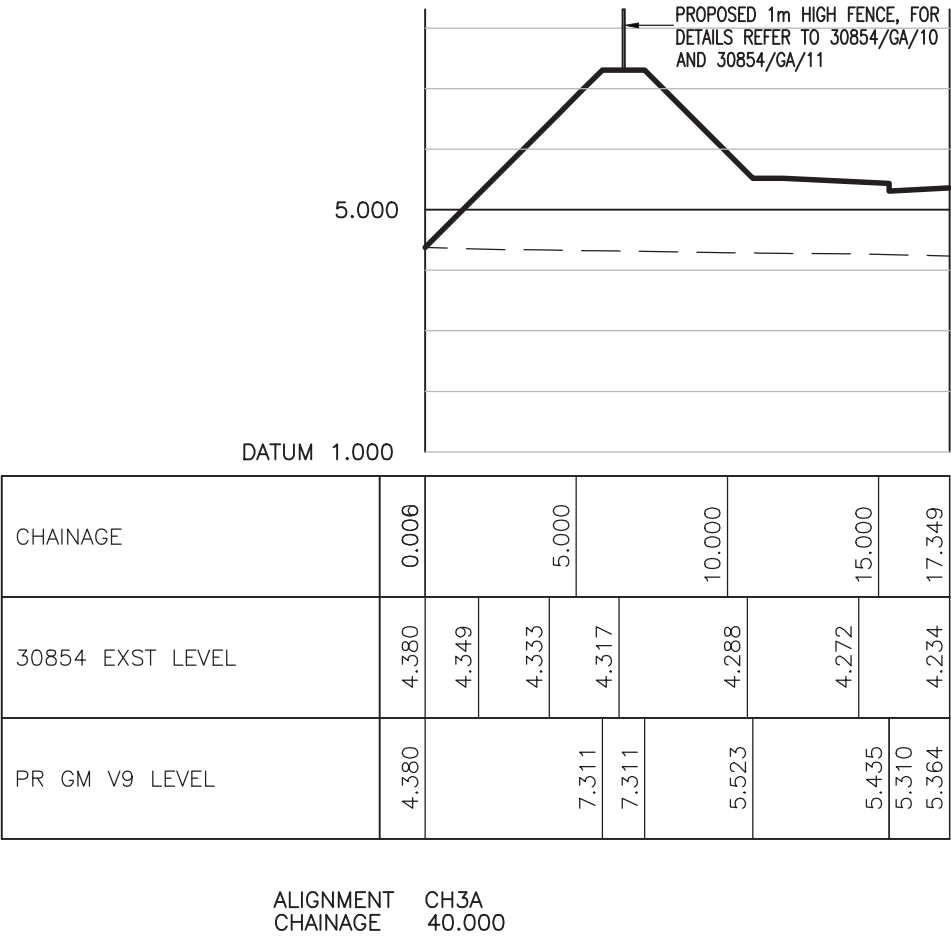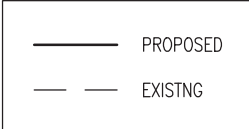

B	05/10/11	JH	ACOUSTIC FENCING ADDED	JWD	SJ
A	19/01/11	JH	INITIAL ISSUE	JWD	SJ
REV	DATE	BY	DESCRIPTION	CHK	APD
DRAWING STATUS: FOR INFORMATION ONLY					





Keble House, Southernhay Gardens, Southernhay East, Exeter, EX1 1NT
Tel: +44 (0)1392 267500 Fax: +44 (0)1392 267599
<http://www.wspgroup.com>

CLIENT: BARRATT SOUTHAMPTON	ARCHITECT:
------------------------------------	------------

PROJECT: BOGNOR NORTHERN RELIEF ROAD PHASE 1	TITLE: SECTIONS CH3A CHAINAGE 20
--	---

SCALE @ A3: V 1:125 H 1:250	CHECKED: JWD	APPROVED: SJ
CAD FILE: 11030854-SEC-05	DESIGN-DRAWN: JH	DATE: JANUARY 2011
PROJECT No: 11030854	DRAWING No: SEC-05/20	REV: B
© WSP Group plc		

DO NOT SCALE

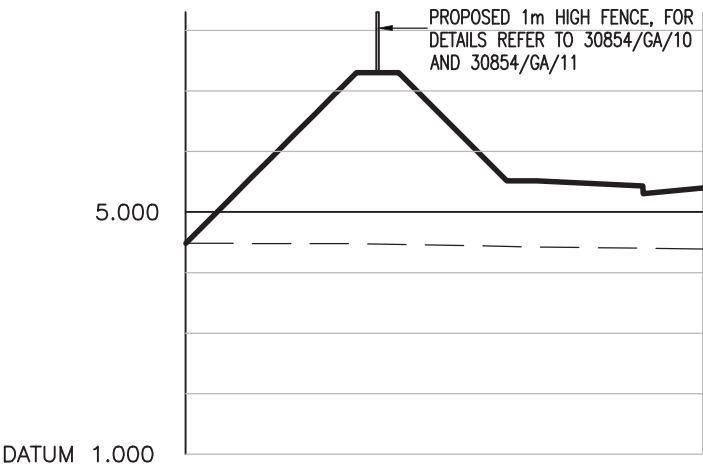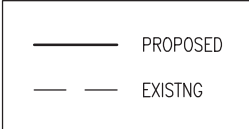

CHAINAGE	0.000	1.421	5.000	10.000	15.000	17.127
30854 EXST LEVEL	4.483	4.481	4.478	4.431	4.421	4.390
PR GM V9 LEVEL	4.483	7.306	7.306	5.518	5.430	5.305 5.400

ALIGNMENT CH3A
CHAINAGE 60.000

B	05/10/11	JH	ACOUSTIC FENCING ADDED	JWD	SJ
A	19/01/11	JH	INITIAL ISSUE	JWD	SJ
REV	DATE	BY	DESCRIPTION	CHK	APD
DRAWING STATUS: FOR INFORMATION ONLY					




Keble House, Southernhay Gardens, Southernhay East, Exeter, EX1 1NT
Tel: +44 (0)1392 267500 Fax: +44 (0)1392 267599
<http://www.wspgroup.com>

CLIENT: BARRATT SOUTHAMPTON	ARCHITECT:
------------------------------------	------------

PROJECT: BOGNOR NORTHERN RELIEF ROAD PHASE 1	TITLE: SECTIONS CH3A CHAINAGE 60
--	---

SCALE @ A3: V 1:125 H 1:250	CHECKED: JWD	APPROVED: SJ
CAD FILE: 11030854-SEC-05	DESIGN-DRAWN: JH	DATE: JANUARY 2011
PROJECT No: 11030854	DRAWING No: SEC-05/60	REV: B
© WSP Group plc		

DO NOT SCALE

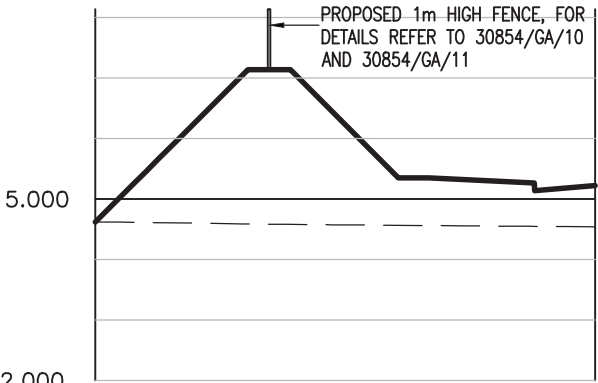

CHAINAGE	0.000				5.000				10.000				15.000	16.524	
30854 EXST LEVEL	4.618	4.618				4.591	4.581	4.575	4.558	4.549	4.545	4.542			
PR GM V9 LEVEL	4.618		7.139			7.139	5.351			5.351	5.264			5.139	5.225

ALIGNMENT CH3A
CHAINAGE 80.000

B	05/10/11	JH	ACOUSTIC FENCING ADDED	JWD	SJ
A	19/01/11	JH	INITIAL ISSUE	JWD	SJ
REV	DATE	BY	DESCRIPTION	CHK	APD
DRAWING STATUS: FOR INFORMATION ONLY					



Keble House, Southernhay Gardens, Southernhay East, Exeter, EX1 1NT
Tel: +44 (0)1392 267500 Fax: +44 (0)1392 267599
<http://www.wspgroup.com>

CLIENT: BARRATT SOUTHAMPTON	ARCHITECT:
------------------------------------	------------

PROJECT: BOGNOR NORTHERN RELIEF ROAD PHASE 1	TITLE: SECTIONS CH3A CHAINAGE 80
--	---

SCALE @ A3: V 1:125 H 1:250	CHECKED: JWD	APPROVED: SJ
CAD FILE: 11030854-SEC-05	DESIGN-DRAWN: JH	DATE: JANUARY 2011
PROJECT No: 11030854	DRAWING No: SEC-05/80	REV: B
© WSP Group plc		