



DO NOT SCALE


1.0m NOISE CLOSE
BOARDED FENCE

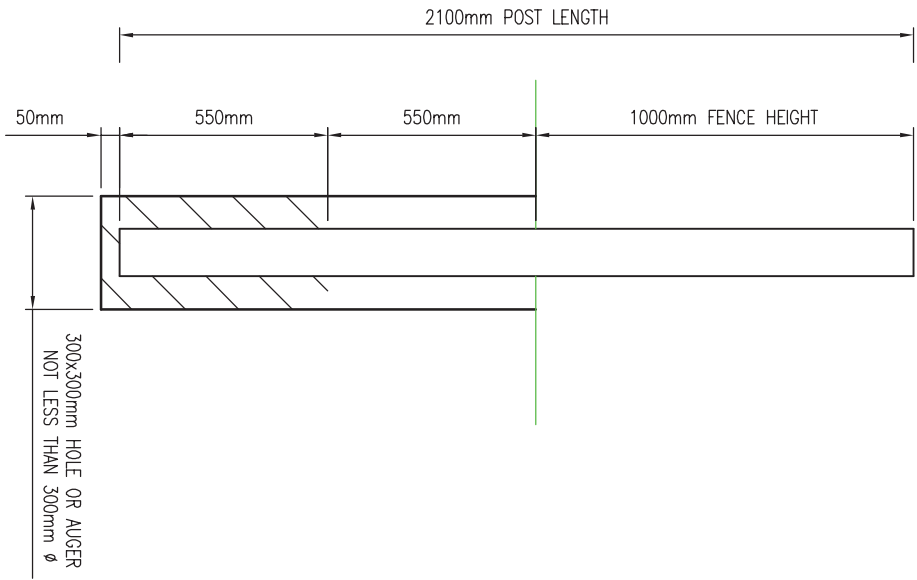

1.5m NOISE CLOSE
BOARDED FENCE

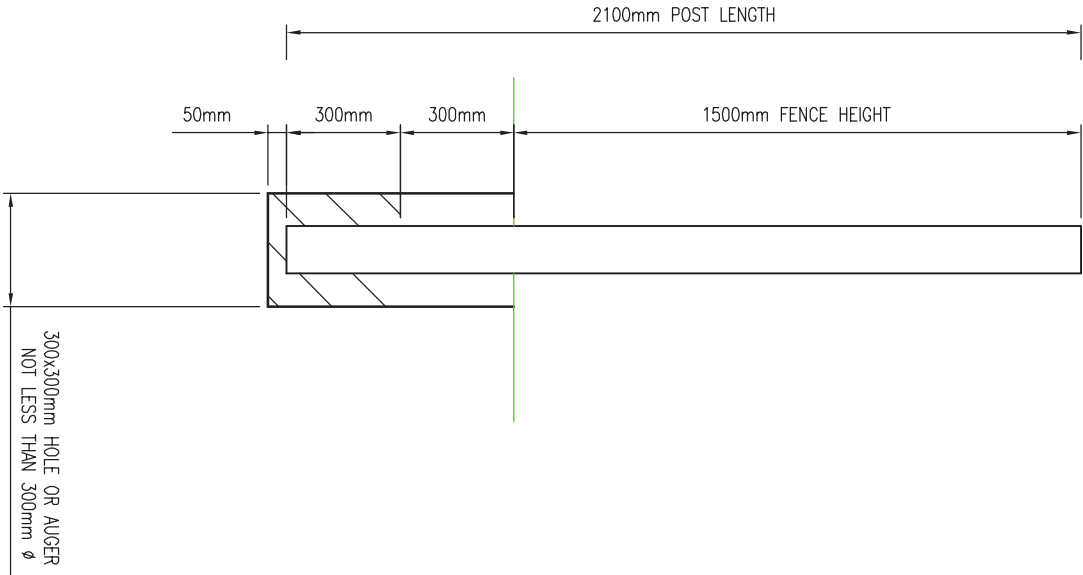

2.0m NOISE CLOSE
BOARDED FENCE

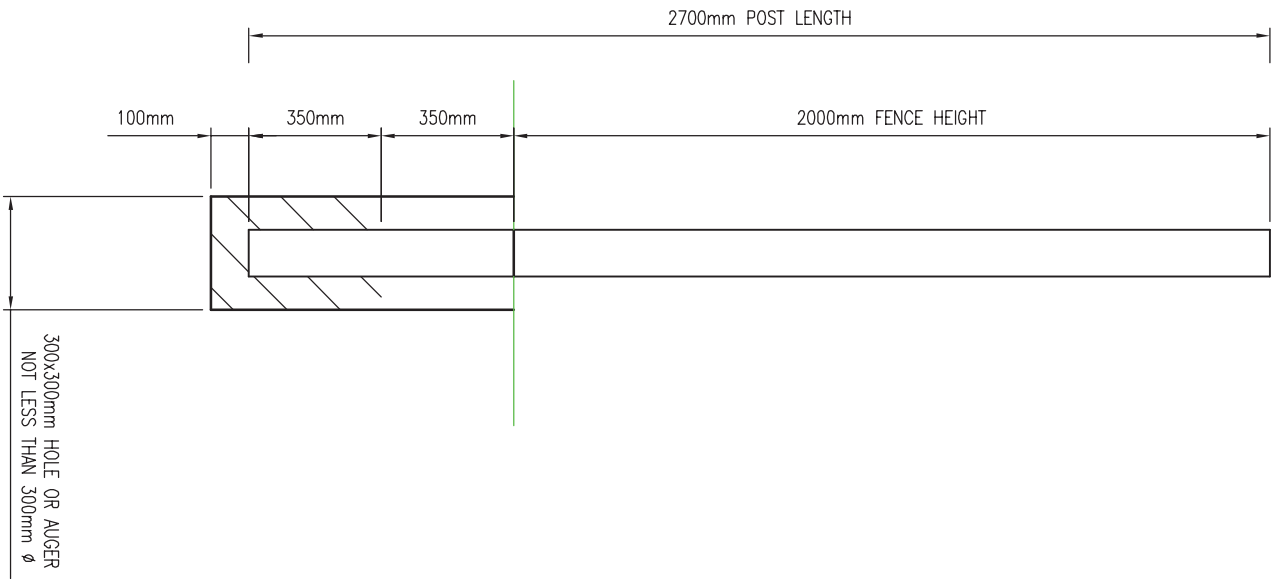

A	02.07.2012	JH	INITIAL ISSUE	SJ	SJ
REV	DATE	BY	DESCRIPTION	CHK	APD

DRAWING STATUS:	INFORMATION
-----------------	-------------



WSP

Keble House, Southernhay Gardens, Southernhay East, Exeter, EX1 1NT
Tel: +44 (0)1392 267500 Fax: +44 (0)1392 267599
<http://www.wspgroup.com>

CLIENT:	BARRATT HOMES
ARCHITECT:	SIMON COOPER DESIGN

PROJECT:	BOGNOR NORTHERN RELIEF ROAD
----------	-----------------------------

TITLE:	CLOSE BOARDED FENCE FOUNDATION DETAILS
--------	--

SCALE @ A3:	NTS	CHECKED:	JWD	APPROVED:	SJ
CAD FILE:	11030854-SD-49	DESIGN/DRAWN:	JH	DATE:	JULY 2011
PROJECT No:	1103854	DRAWING No:	30854/SD/49	REV:	A