



31 HINDE RD DIMENSIONS

FRONT

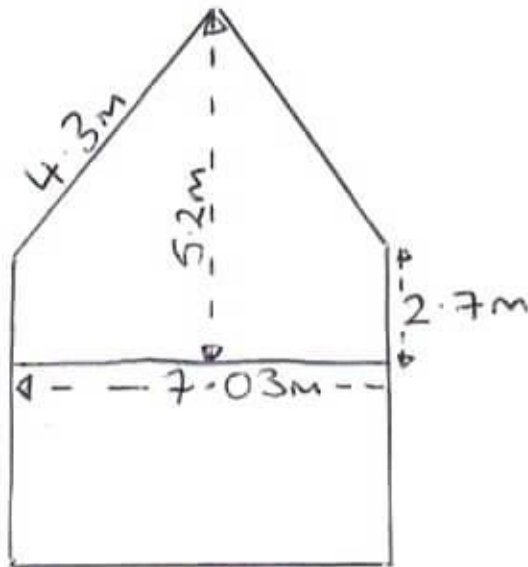

CLADDING WILL ONLY BE ON THE UPPER RENDERED HALF LOWER BRICK POINTED WILL BE LEFT AS IS.


EAST SIDE

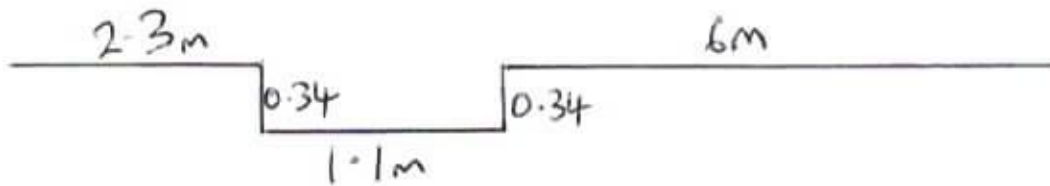

WEST SIDE



REAR

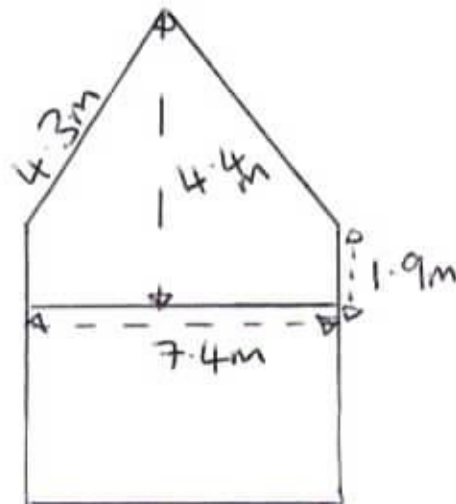

NOT TO SCALE