Alitherm heritage system

REF: THE FOX

Rear windows Elevation:

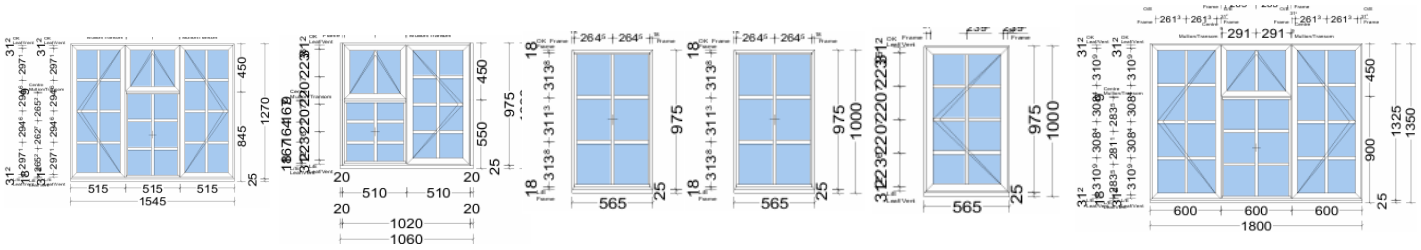

Front windows Elevation: Bay window

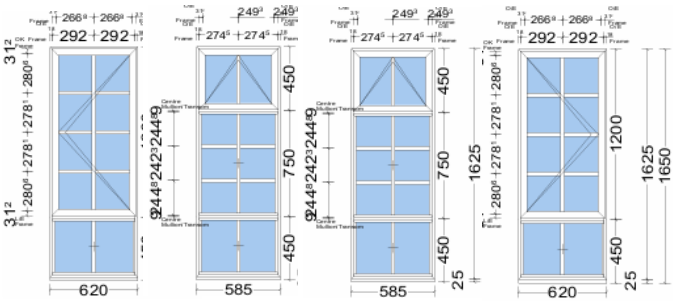
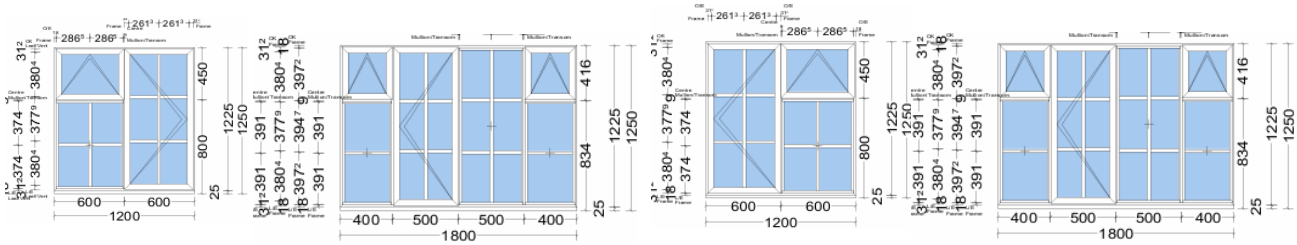
Front windows Elevation: