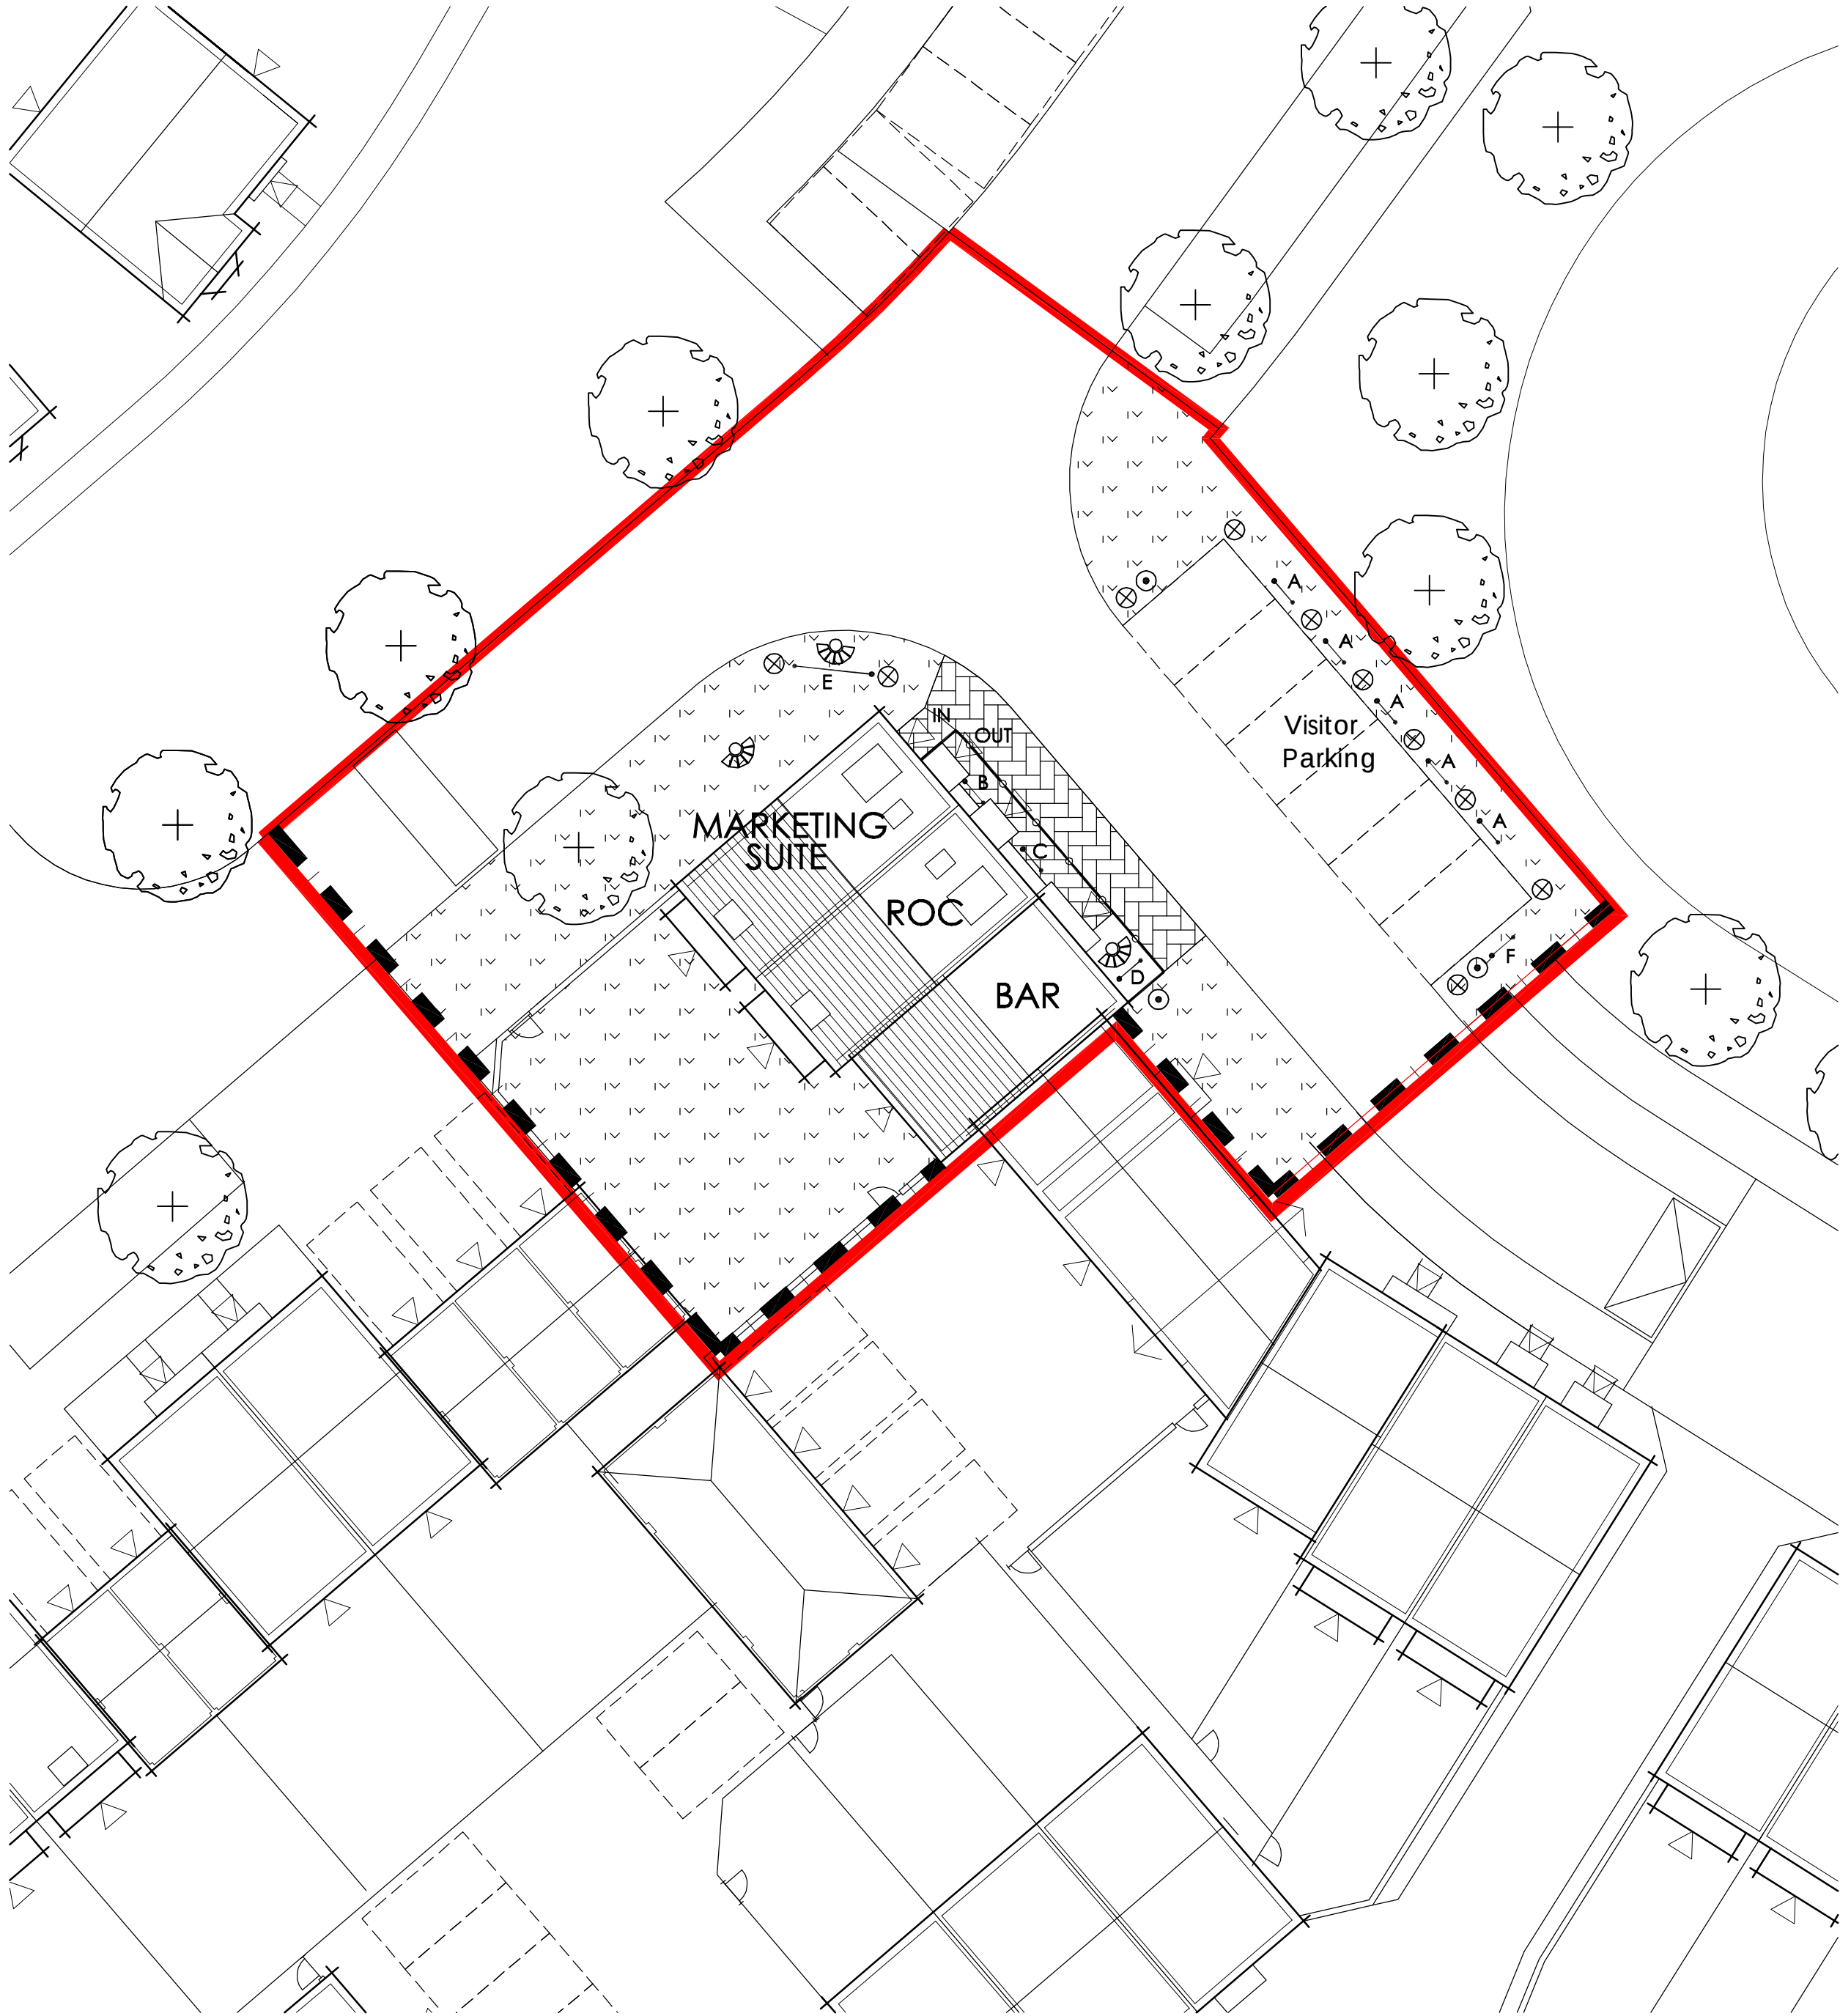


Drawn by : CMI Checked by :
Date: MAR'14
© This drawing and the works depicted contains information that is the copyright of Carlton Design Partnership Ltd. This drawing may also contain copyrighted information of third parties. This drawing or part thereof may not be reproduced, re-used or altered except with the written permission of the originators. No liability will be accepted for amendments made by third parties. Scaled measurements must not be taken from this drawing. Any discrepancy or disparity must be notified to the originator in writing. This drawing may contain Ordnance Survey Data that is subject to Crown Copyright. All Rights reserved.

Revisions			
Rev	Date	Drawn	Checked
A	28.04.14.	CMI.	
AMENDED INLINE WITH CLIENT COMMENTS.			
B.	14.05.14.	CMI.	
AMENDED INLINE WITH CLIENT COMMENTS.			
C.	29.07.14.	CMI.	
SIGNAGE DETAIL ADDED. ISSUED FOR PLANNING.			

Legend

- Signage
- Application Boundary
- Railings
- Site Hoarding
- Uplighters
- Bollard Lighting
- Flag Pole
- Landscaping
- Block Paving

- Sign Type A. Visitor Parking.
Secondary Sign. Standard. 900x600mm.
- Sign Type B. 5 Year Warranty.
Secondary Sign. Standard. 900x600mm.
- Sign Type C. Part Exchange.
Secondary Sign. Standard. 900x600mm.
- Sign Type D. Help to Buy.
Secondary Sign. Standard. 900x600mm.
- Sign Type E. Welcome Monolith.
Main Sign. Medium. 1900x2570mm.
- Sign Type F. Health & Safety.
Secondary Sign. Medium. 1000x1285mm.

Refer to Dwg.No: MS/PH4-5/130912/EP.
for plan and elevations of the Marketing Suite.

Refer to Barratt 2014 Signage Toolkit
for signage detail.

Project:
FELPHAM
WEST SUSSEX

Drawing Title:
PHASE 4 & 5 RE-PLAN
SALES ARENA

Client:



carlton
design partnership

selwyn house, 32a castle way, southampton, so14 2aw tel: 023 8071 9400
carlton design partnership ltd reg725416 registered office: 7 tinsley 141 Old Chesham Rd BR1 1JL

Scale: 1:200 @ A2

Drg No: PLAN-SALES/PH4-5/130912 Rev: C

