


Manufacturing Detail > External Sign

Designer > B. Lockley 05.09.14

Issue Notes > -

SIGN TYPE A

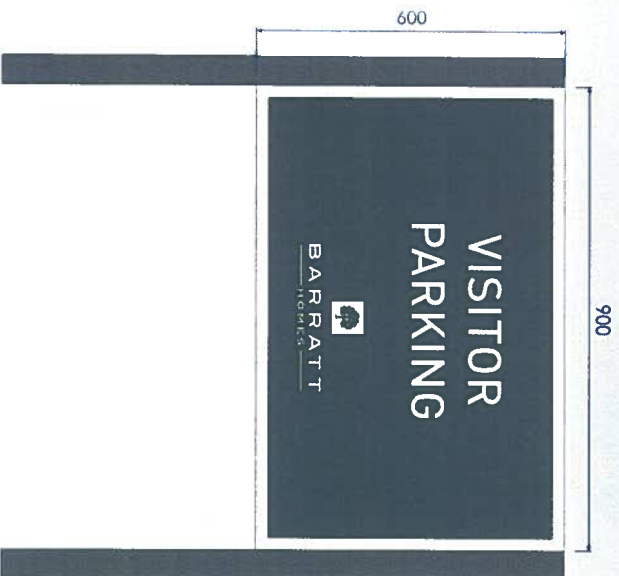

Grey ,
CMYK 10/0/0/72

Green ,
CMYK 36/0/88/0

Red ,
CMYK 15/100/100/0

White ,
CMYK 0/0/0/0

1 BH16 SS 1:10

Illumination , Non-illuminated.


Qty , 5

Manufacturing Detail > External Sign

Designer > B. Lockley 05.09.14

Issue Notes > -

SIGN TYPE B

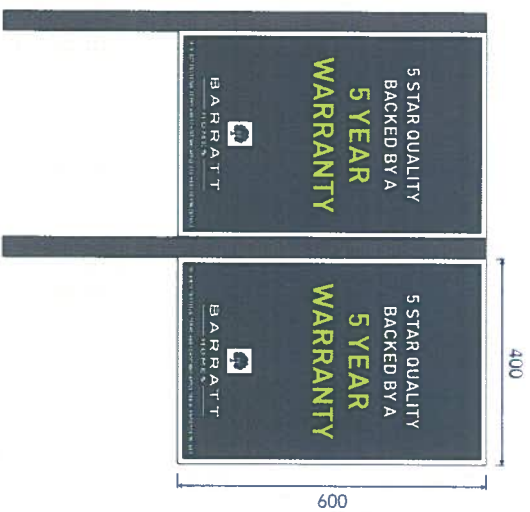

- Grey** >
CMYK 10/0/0/72
- Green** >
CMYK 36/0/88/0
- Red** >
CMYK 15/100/100/0
- White** >
CMYK 0/0/0/0

2 BH17 Double sided 1:10

Illumination > Non-illuminated.

Qty > 1 (d/sided)

Manufacturing Detail » External Sign

Designer : B. Lockley 05.09.14

Issue Notes : -

-  **Grey ,**
CMYK 10/0/0/72
-  **Green ,**
CMYK 36/0/88/0
-  **Red ,**
CMYK 15/100/100/0
-  **White ,**
CMYK 0/0/0/0

3 BH17 Double sided 1:10

Illumination , Non-Illuminated.

Qty , 1 (d/sided)



Manufacturing Detail > External Sign

Designer > B. Lockley 05.09.14

Issue Notes >

SIGN TYPE D

-  **Grey ,**
CMYK 10/0/0/72
-  **Green ,**
CMYK 36/0/88/0
-  **Red ,**
CMYK 15/100/100/0
-  **White ,**
CMYK 0/0/0/0


4 BH17 Double sided 1:10

Illumination > Non-Illuminated.

Qty > 1 (d/sided)



SIGN TYPE C

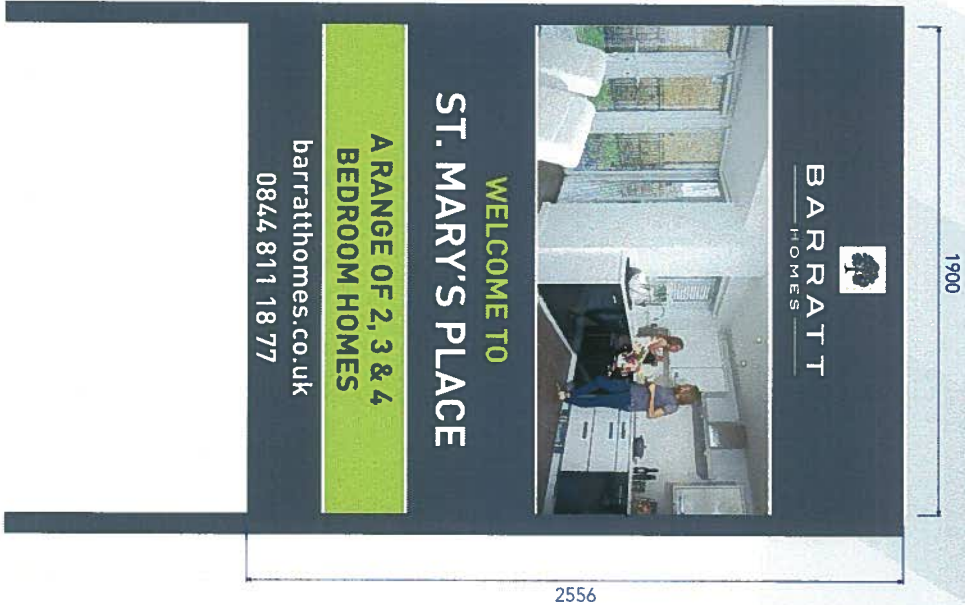

Manufacturing Detail , External Sign

Designer , B. Lockley 05.09.14

Issue Notes , Issue 4 (M) 30.09.14
, Altered Image.

Grey ,
CMYK 10/0/0/72

Green ,
CMYK 36/0/88/0

Red ,
CMYK 15/100/100/0

White ,
CMYK 0/0/0/0

9 Main Sign 1:20

Illumination , non-illuminated.

Qty , 1

SIGN TYPE F



Manufacturing Detail > External Sign

Designer > B. Lockley 05.09.14

Issue Notes > -

-  Grey , CMYK 10/0/0/72
-  Green , CMYK 36/0/88/0
-  Red , CMYK 15/100/100/0
-  White , CMYK 0/0/0/0

6 SSM2 1:10

Illumination > non-illuminated.

Qty , 1



Manufacturing Detail > External Sign

Designer > B. Lockley 05.09.14

Issue Notes > **Issue 4** (M) 30.09.14
> Altered image.

-  **Grey** ,
CMYK 10/0/0/72
-  **Green** ,
CMYK 36/0/88/0
-  **Red** ,
CMYK 15/100/100/0
-  **White** ,
CMYK 0/0/0/0

5 Monolith Graphic 1/20

Illumination > non-illuminated.

Qty > 1

SIGN TYPE G



TO REPLACE EXISTING BARRATT SIGNAGE
ADJACENT TO RELIEF ROAD



Manufacturing Detail , External Sign

Designer , B. Lockey 05.09.14

Issue Notes , Issue 3 (M) 26.09.14
, Altered arrow.

Grey ,
CMYK 10/0/0/72

Green ,
CMYK 36/0/88/0

Red ,
CMYK 15/100/100/0

White ,
CMYK 0/0/0/0

12 Directional Sign 1:20

Illumination , non-illuminated.

Qty , 1 of each (3 in total)

DESIGN NOTES

, Sign to be on post with ground clearance of 1400mm.

Manufacturing Detail , External Sign

Designer , B. Lockley

05.09.14

Issue Notes , -

Gray ,
CMYK 10/0/0/72

Green ,
CMYK 36/0/88/0

Red ,
CMYK 15/100/100/0

White ,
CMYK 0/0/0/0

ADJACENT TO BILLBOARD AT FRONT OF SITE
TO REPLACE EXISTING BARRATT SIGNAGE



11 5 Star HBF Sign

1:20

Illumination , non-illuminated.

Qty , 1

ADJACENT TO BILLBOARD AT FRONT OF SITE
TO REPLACE EXISTING BARRATT SIGNAGE

Manufacturing Detail > External Sign

Designer > B. Lockley 05.09.14

Issue Notes > -

- Grey ,
CMYK 10/0/0/72
- Green ,
CMYK 36/0/88/0
- Red ,
CMYK 15/100/100/0
- White ,
CMYK 0/0/0/0

10 HTB Sign 1:20

Illumination > non-illuminated.

Qty > 1

