


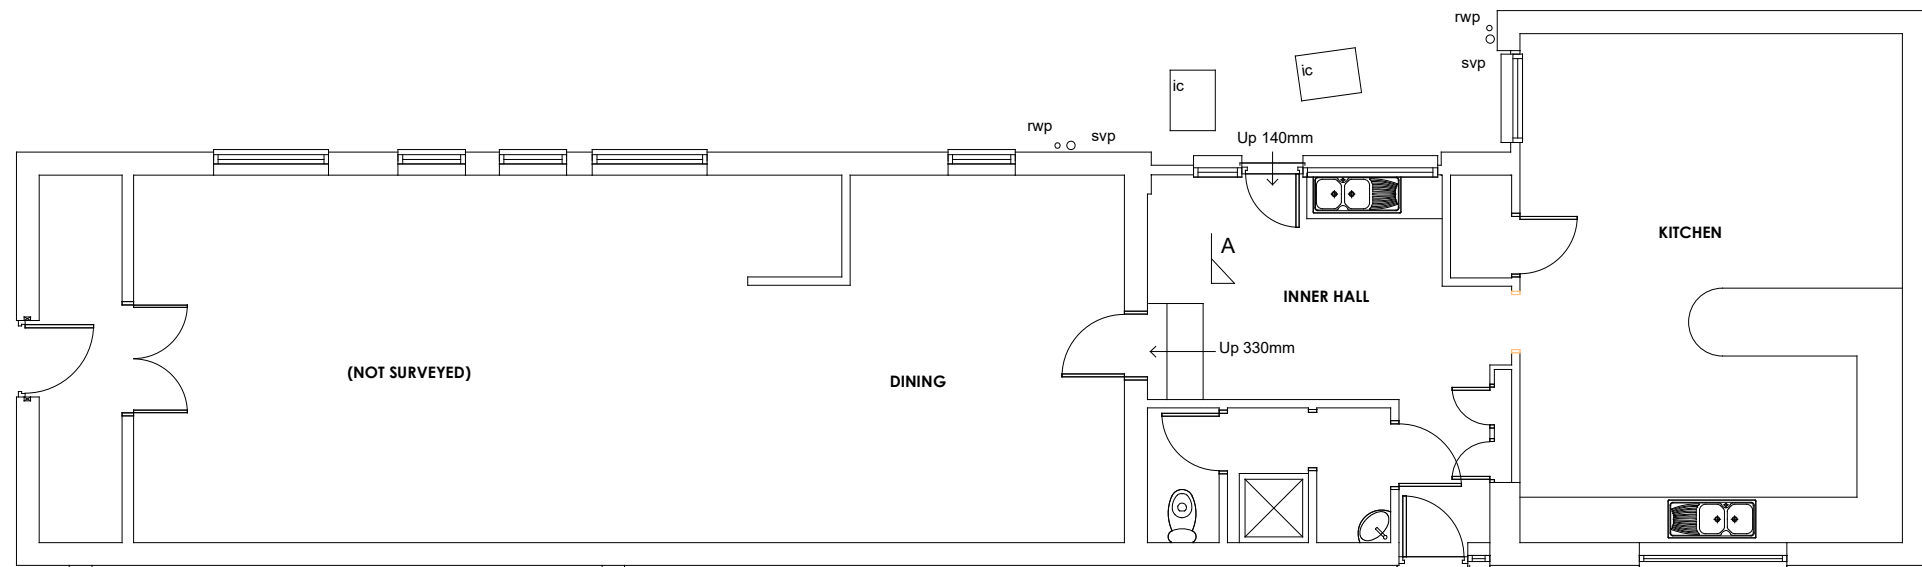

(NOT SURVEYED)

ARUN DISTRICT COUNCIL FP/136/19/HH