




0 10 20
meters
Block Plan
Scale 1 : 500

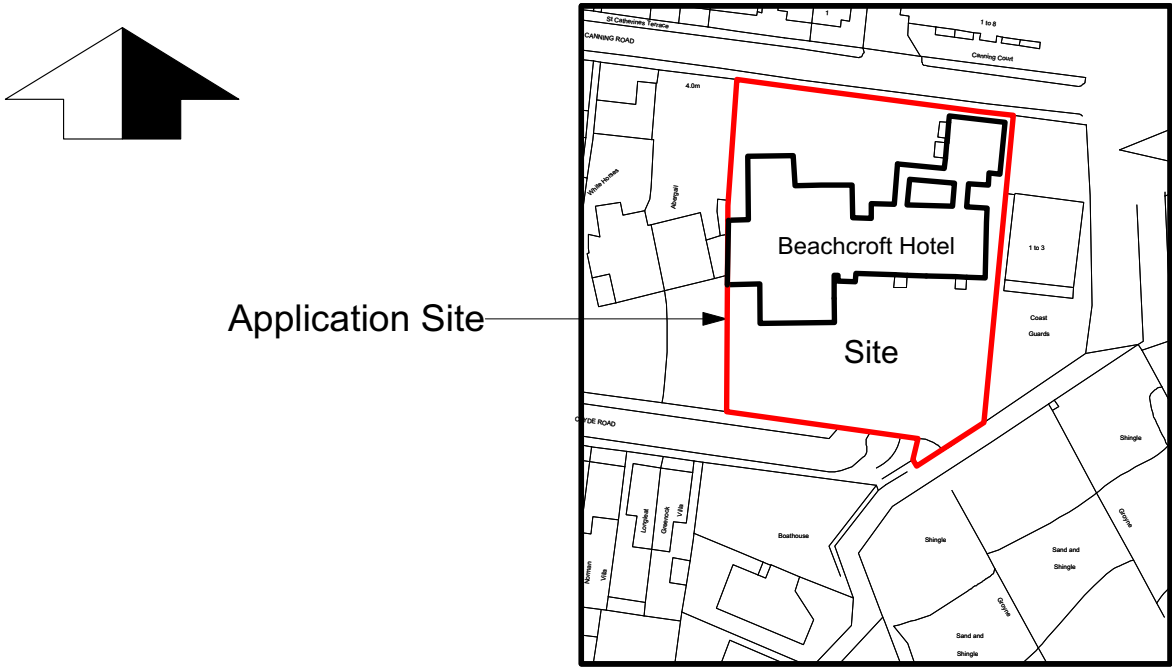

Site Location Plan
Scale 1 : 1250

