


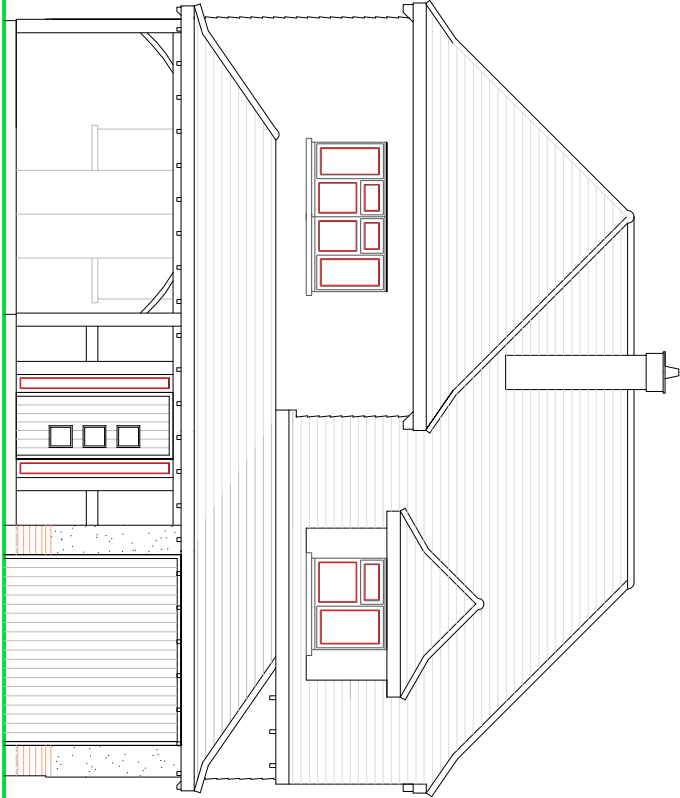

SIDE ELEVATION




FRONT ELEVATION

NOTES


ROOF - Plain concrete tiles to main roof, lean to extension to have 'Sandloft Duo 20/20' plain concrete tiles suitable for the 17.5 degree pitch.

WALLS - Mixture of face brick, painted render and stained weatherboarding cladding above.

WINDOWS/DOORS - Hardwood framed double glazed units.

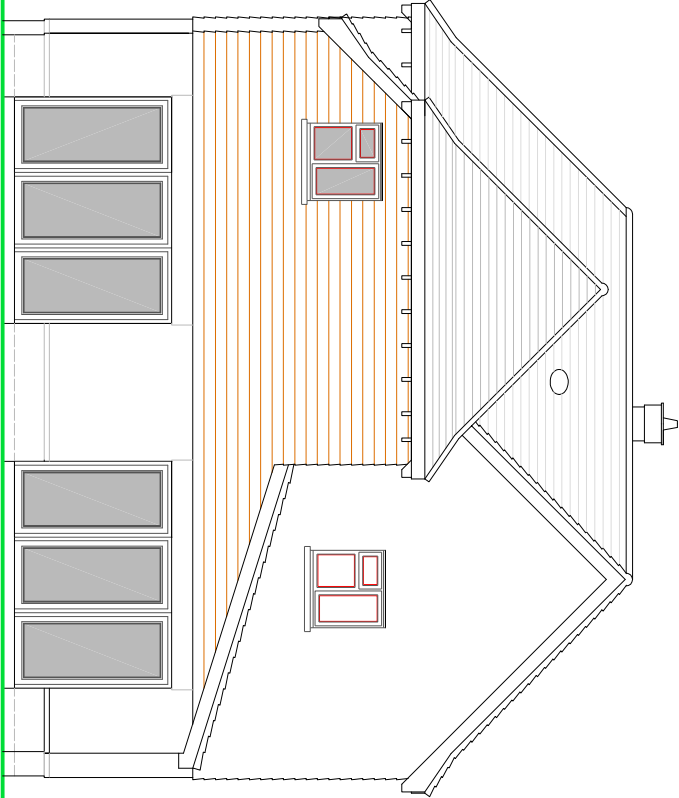


REAR ELEVATION

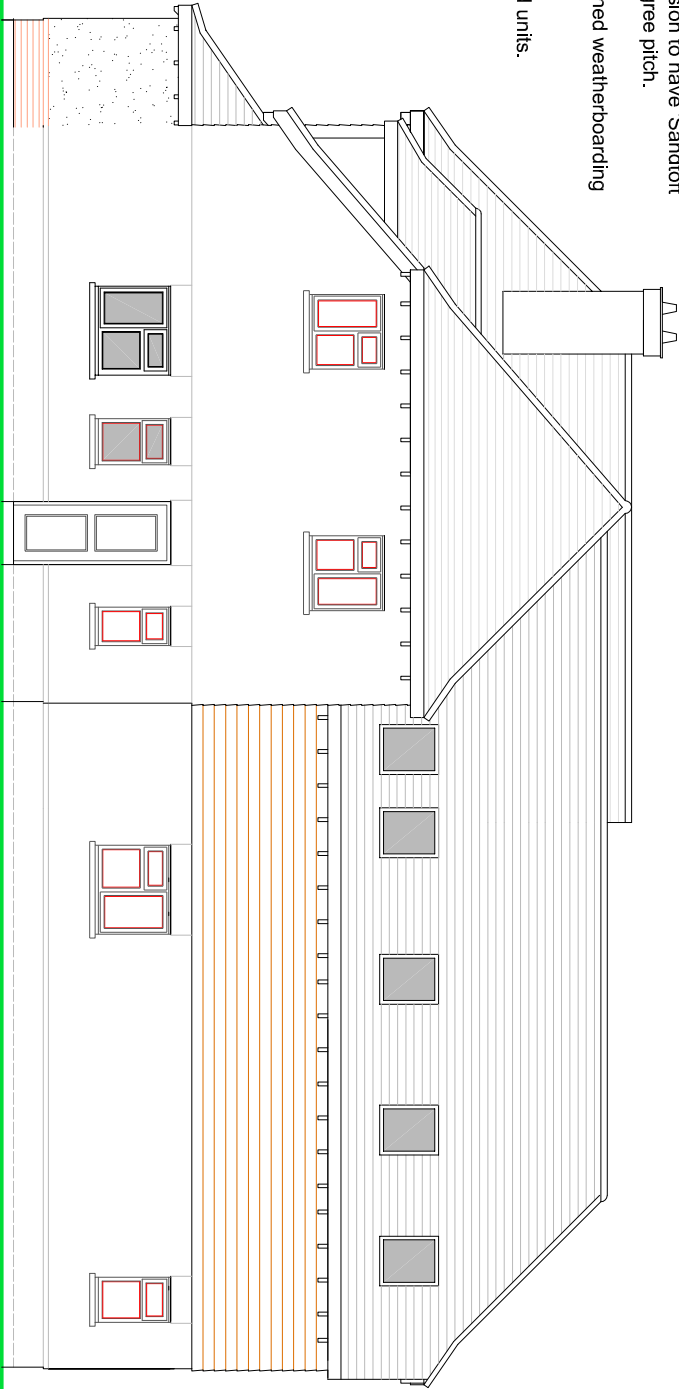

SIDE ELEVATION

PROPOSED ELEVATIONS

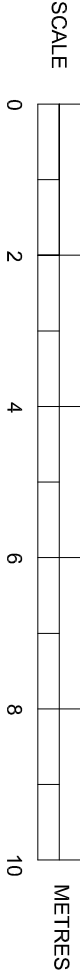

SUSSEX BUILDING CONSULTANCY LIMITED

2 SECOND AVENUE, FELPHAM,
BOGNOR REGIS, WEST SUSSEX.

SCALE - 1/100 REV - F DATE - 20/06/2019

LABC

partner

3 MARSHCOTE ROAD
BOGNOR REGIS
TEL: (01243) 261576