

LIGHTING KEY:


Proposed Lighting Column
6m Column fitted with post top
mounted luminaire with 5 degree tilt.

Luminaire to be Philips BGP615 Micro
Luma with 6 no. Cool White LED's
providing no less than 1.0klm.

Luminaire A Data

Supplier	
Type	BGP615 DN10
Lamp(s)	LED-HB 5.1S
Lamp Flux (klm)	1.00
File Name	Luma Micro_BGP615_DN10_1000_6LED_5.1S_CLO_L90_NW.ies
Maintenance Factor	0.83
Imax70,80,90(cd/klm)	576.8, 123.7, 0.0
Lamp S/P Ratio	1.61
No. in Project	10

● 8Watt LED Wall light with PIR sensor.

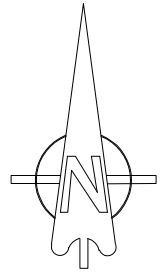

CONSTRUCTION

B	06.06.19	Street lighting Luminaire amended.	JW
A	06.02.19	Construction Issue.	JW
REV. No.	DATE	DESCRIPTION	INITIALS
Client		Hampshire Homes	MJA CONSULTING CIVIL AND STRUCTURAL ENGINEERS Monarch House, Barton Lane, Abingdon, Oxon, OX14 3NB Tel: 01235 555173 Fax: 01235 523226
Project		Felpham	
Title		Proposed Lighting Contours	Scale 1:200@A1 Checked KTG
		Date June '18 Drawn JRV	Drawing No. 5782:05 Rev B