


NOTES


ROOF - Concrete interlocking tiles to pitched roof.

WALLS - Face brickwork to external walls.


WINDOWS/DOORS - White framed PVC double glazed units.

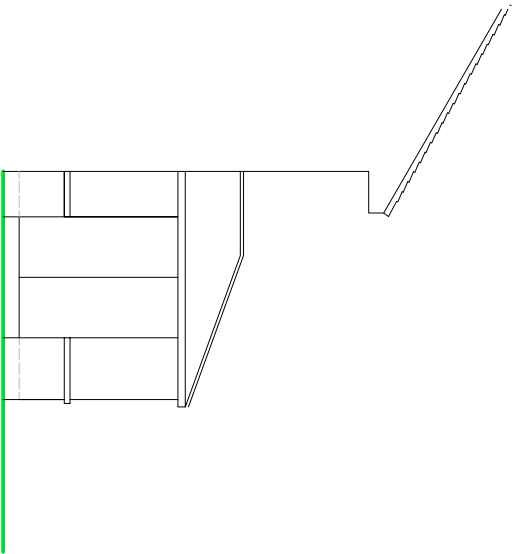


SIDE ELEVATION

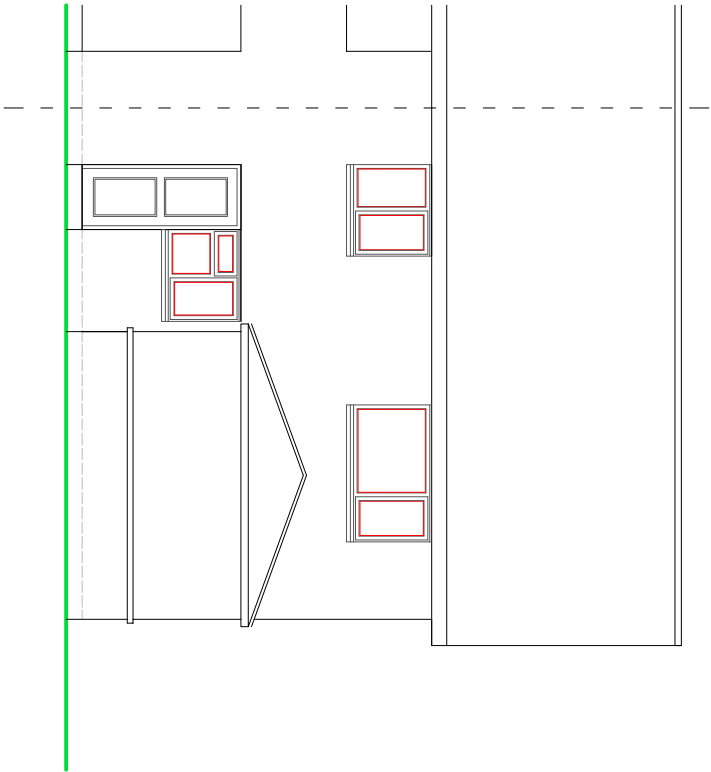

REAR ELEVATION

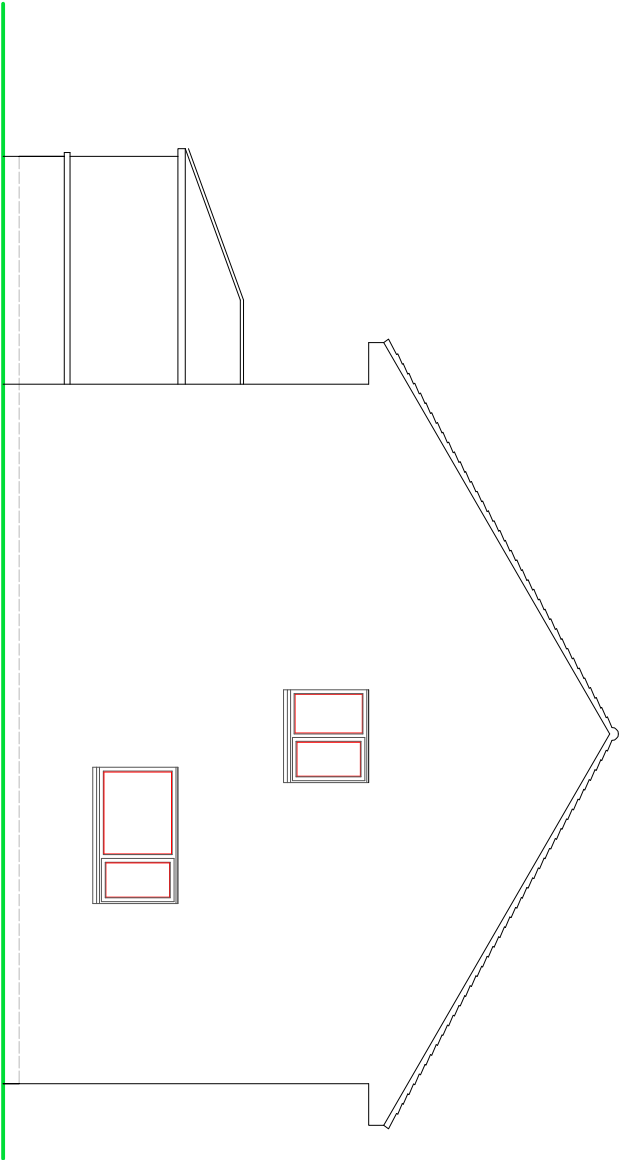

SIDE ELEVATION

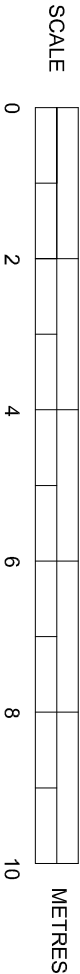

EXISTING ELEVATIONS

SUSSEX BUILDING CONSULTANCY LIMITED

11 GUERNSEY FARM LANE, FELPHAM,
BOGNOR REGIS, WEST SUSSEX.

SCALE - 1/100 REV - DATE - 10/06/2019

LABC
Partner
3 NORTHGATE ROAD
PO21 5ZJ (E. SUSSEX)
TEL - (01243) 861379