

NOTES

ROOF - Glass fibre covering to flat roof.

WALLS - Face brickwork to external walls to match existing.


WINDOWS/DOORS - White framed PVC double glazed units.



SIDE ELEVATION

REAR ELEVATION

SIDE ELEVATION

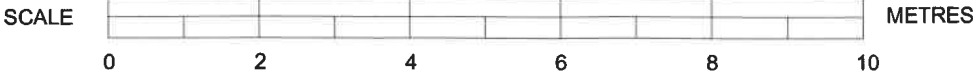

PROPOSED ELEVATIONS

SUSSEX BUILDING CONSULTANCY LIMITED	
11 GUERNSEY FARM LANE, FELPHAM, BOGNOR REGIS, WEST SUSSEX.	partner LABC
SCALE - 1/100 REV - DATE - 18/06/2019	3 NORTHGOTE ROAD BOGNOR REGIS PO21 2LZ TEL - (01243) 861379