



This drawing and its contents are the strict copyright of Architectura Design. No reproduction without permission. Do not scale. Written dimensions to be used where given. All dimensions and details to be checked on site. FOR PLANNING PURPOSES ONLY

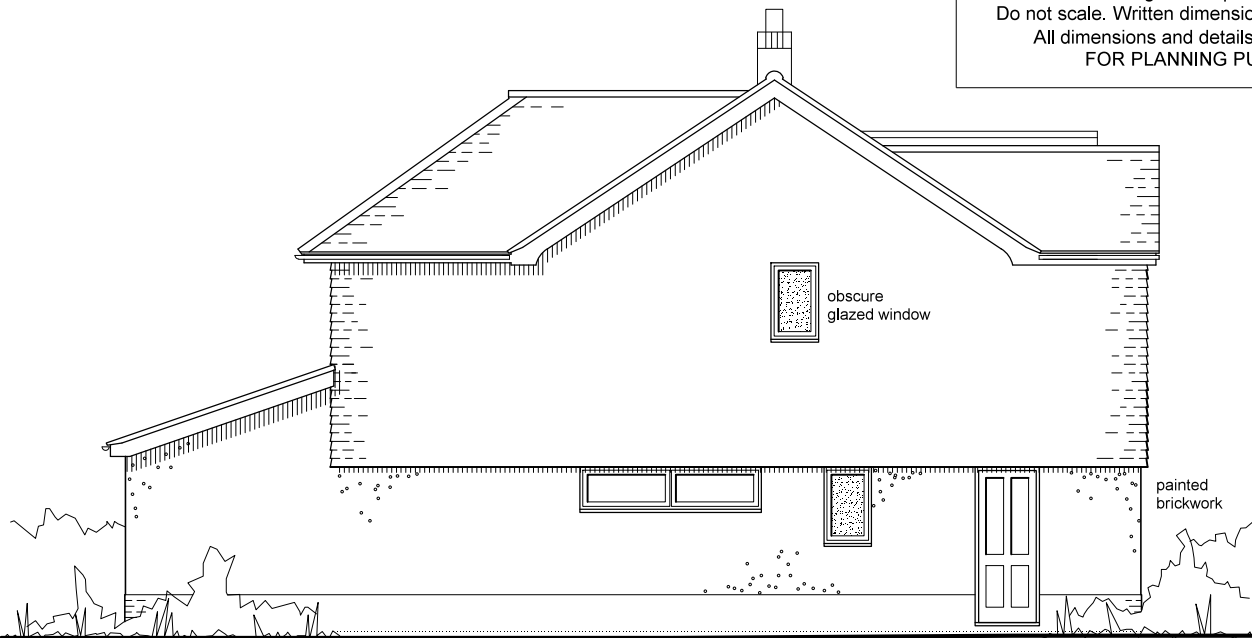

West Elevation



South Elevation

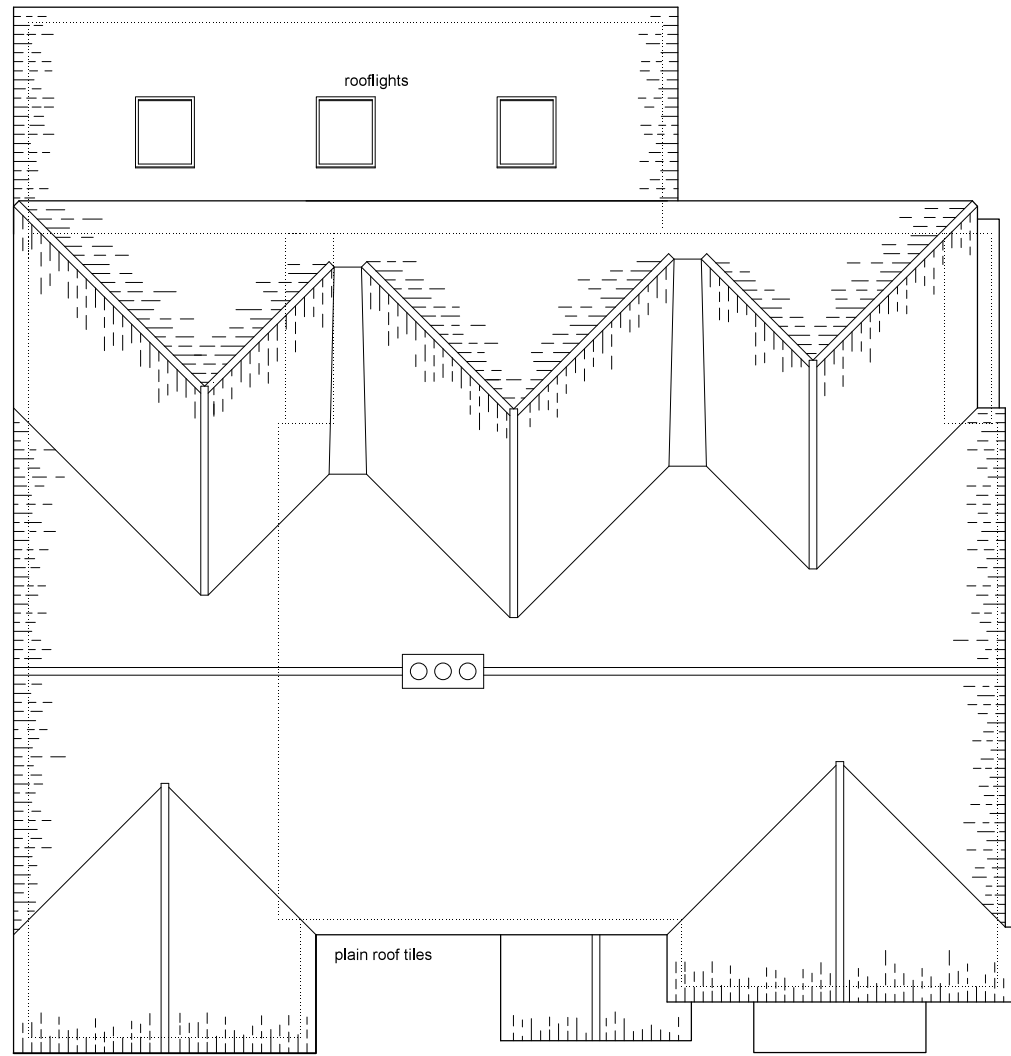

Roof Plan



Block Plan
Scale 1 : 5 0 0

0 1 2 3 4 metres

Architectura
Architectural Design & Drawing Service

Proposed Extension and Alterations
at Cherwell, 61 Downview Road, Felpham
for Mr and Mrs M Hull

Drawing P02 June 2021 Scale 1:100 / 1:500 @ A3
Planning Drawing - Roof Plan, Elevations & Block Plan



0 5 10 metres