


This drawing and its contents are the strict copyright of Architectura Design. No reproduction without permission. Do not scale. Written dimensions to be used where given. All dimensions and details to be checked on site. FOR PLANNING PURPOSES ONLY




East Elevation



South Elevation

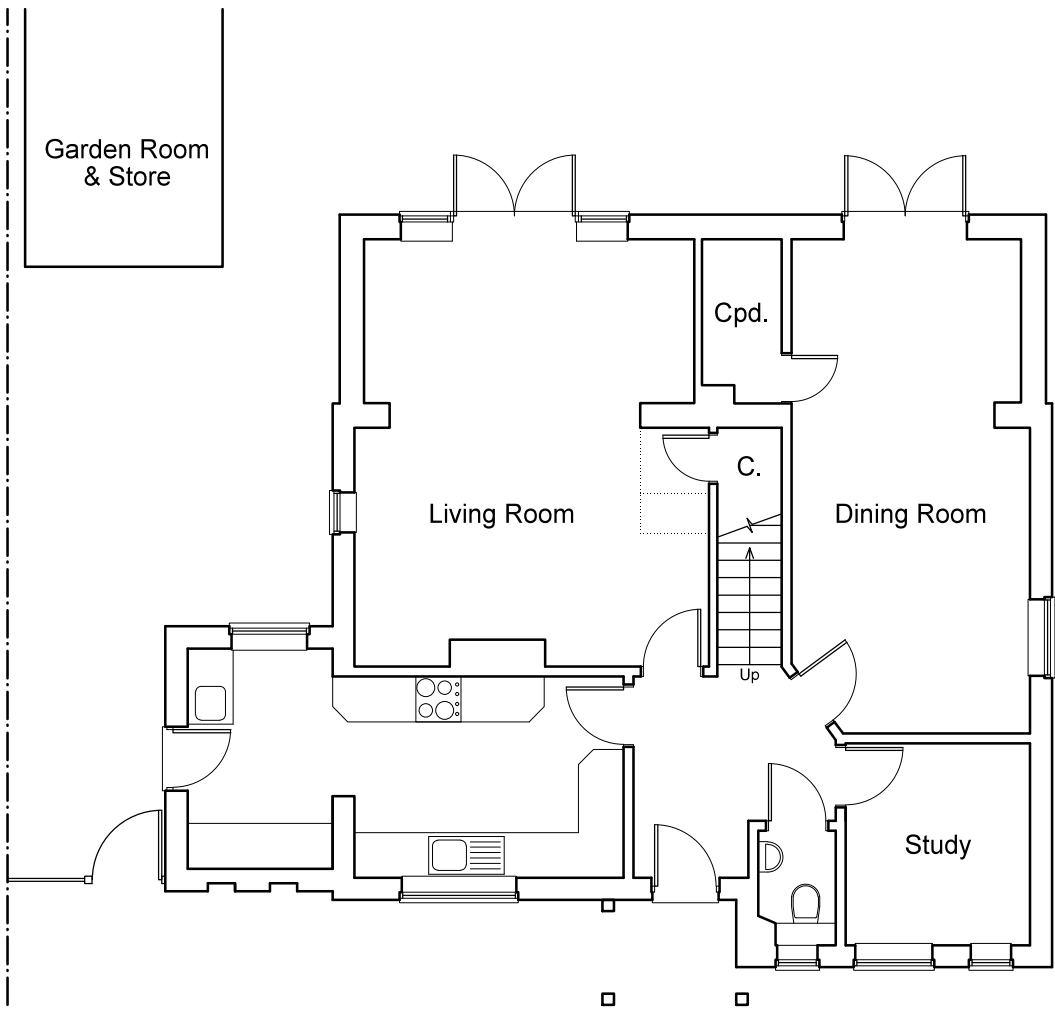

Ground Floor Plan

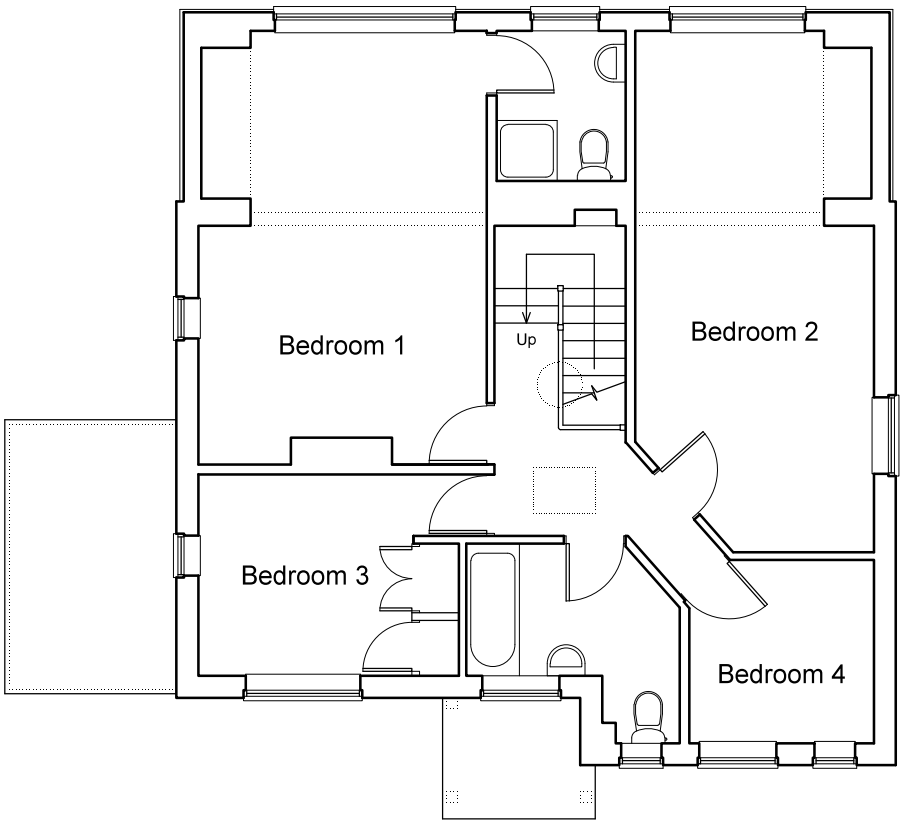

First Floor Plan

0 1 2 3 4 metres

Architectura
Architectural Design & Drawing Service
Design

Proposed Extension and Alterations
at Cherwell, 61 Downview Road, Felpham
for Mr and Mrs M Hull
Drawing S01 June 2021 Scale 1:100 @ A3
Survey Drawing - Existing Floor Plans and Elevations