



This drawing and its contents are the strict copyright of Architectura Design. No reproduction without permission. Do not scale. Written dimensions to be used where given. All dimensions and details to be checked on site. FOR PLANNING PURPOSES ONLY

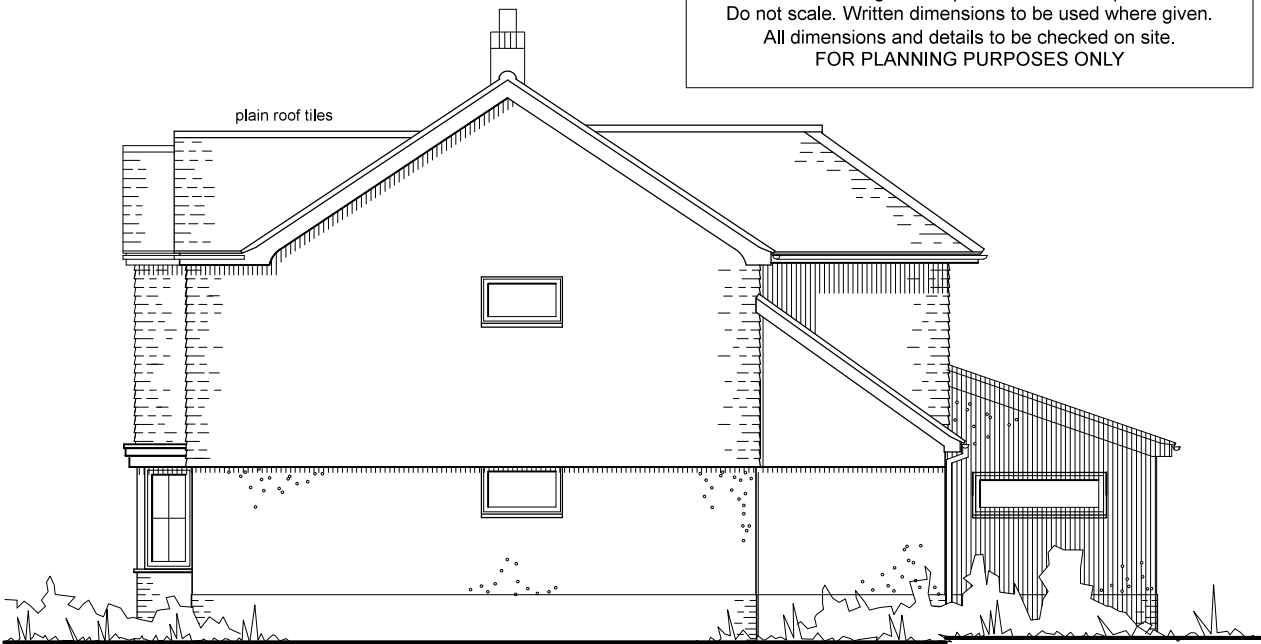

East Elevation



North Elevation

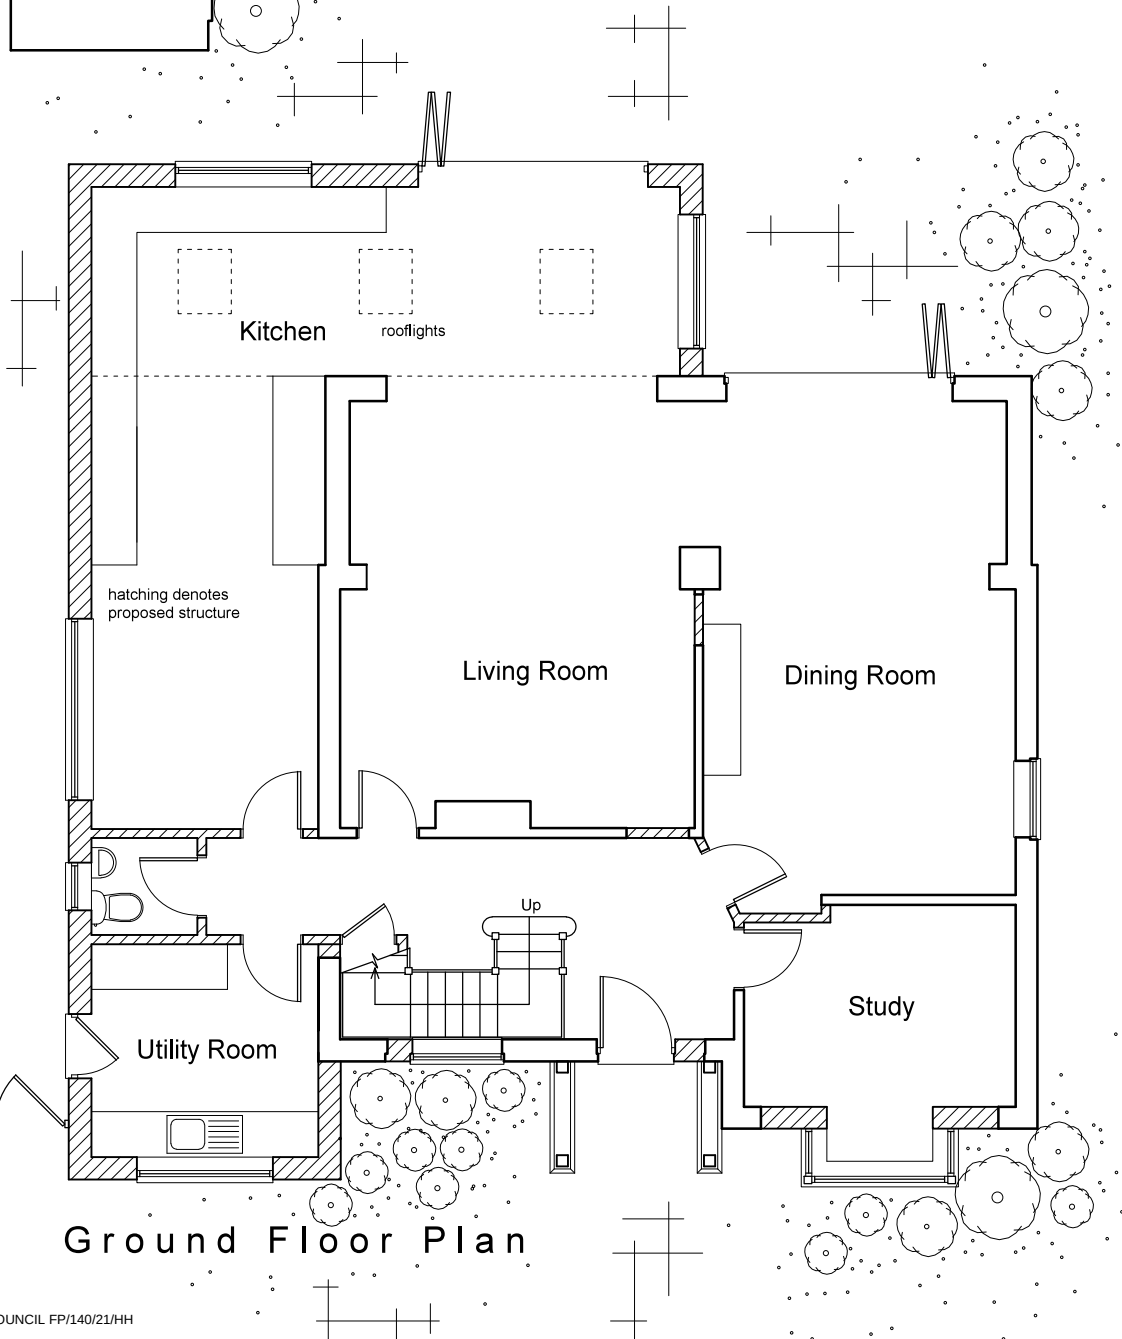

Ground Floor Plan



First Floor Plan



Location Plan  
Scale 1:1250

Serial Number 216619  
©Crown Copyright and database right 2021  
Ordnance Survey License: 100048957  
Reproduction in whole or part is prohibited  
without the prior permission of Ordnance Survey

**Architectura**  
Architectural Design & Drawing Service

**P**roposed Extension and Alterations  
at Cherwell, 61 Downview Road, Felpham  
for Mr and Mrs M Hull  
Drawing P01 June 2021 Scale 1:100 / 1:1250 @ A3  
Planning Drawing - Ground Floor Plan, Elevations & Location Plan