


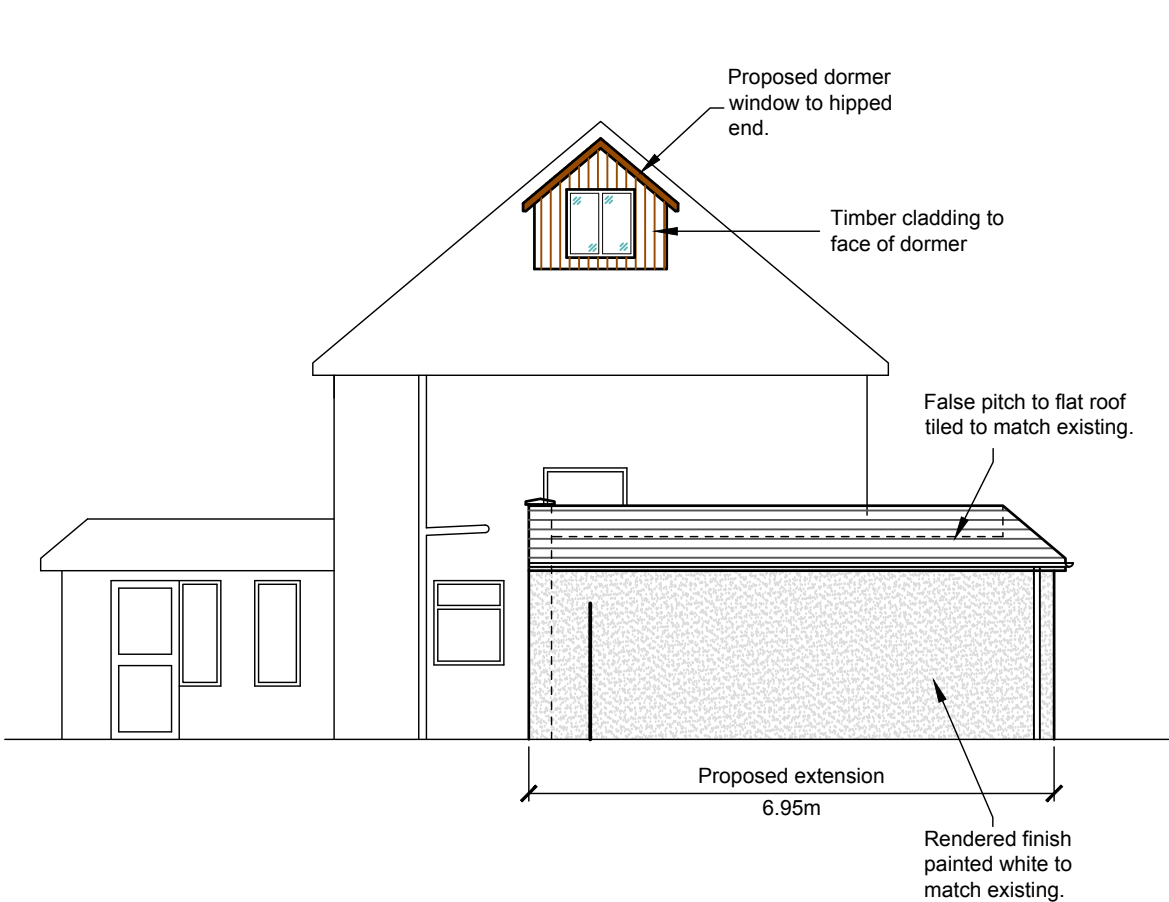


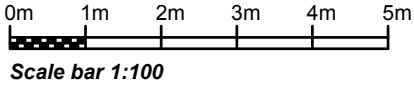


South Elevation - Proposed
(1:100)

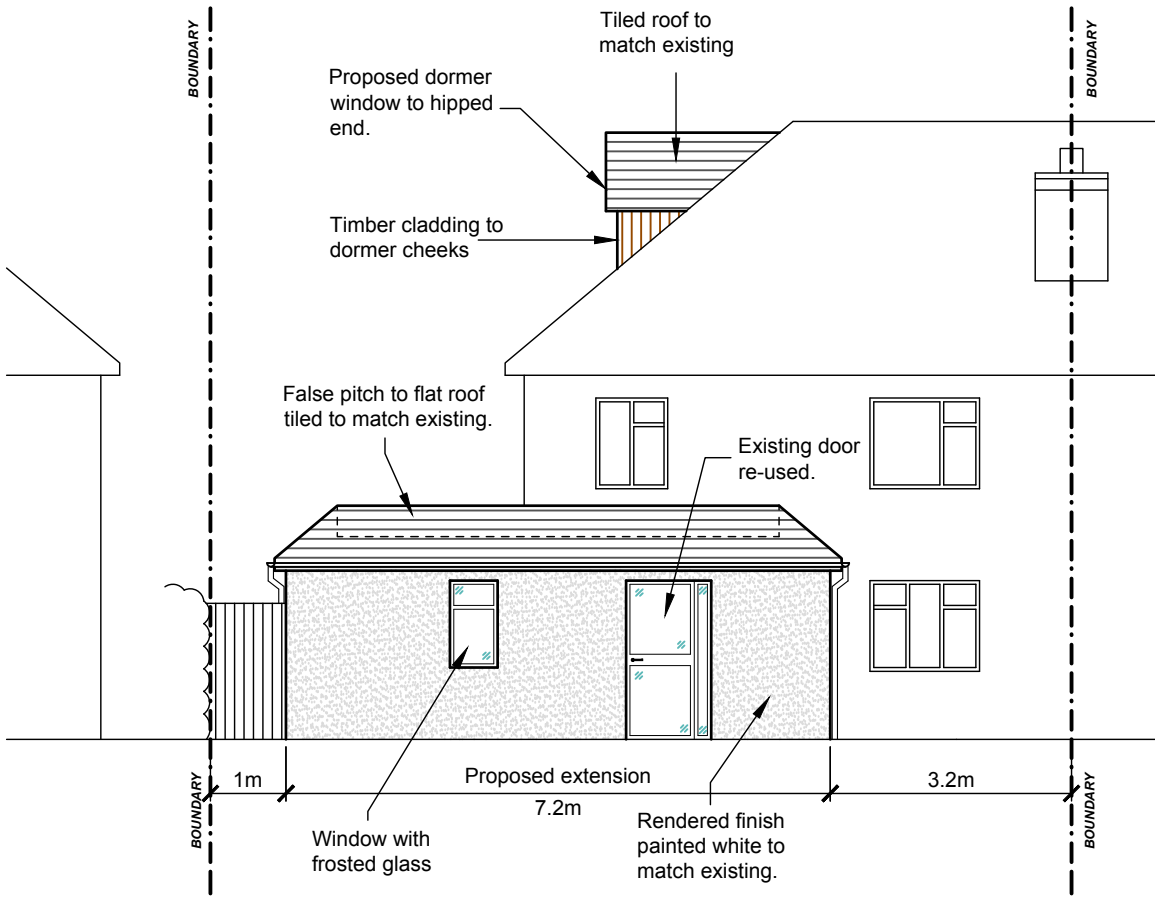

East Elevation - Proposed
(1:100)

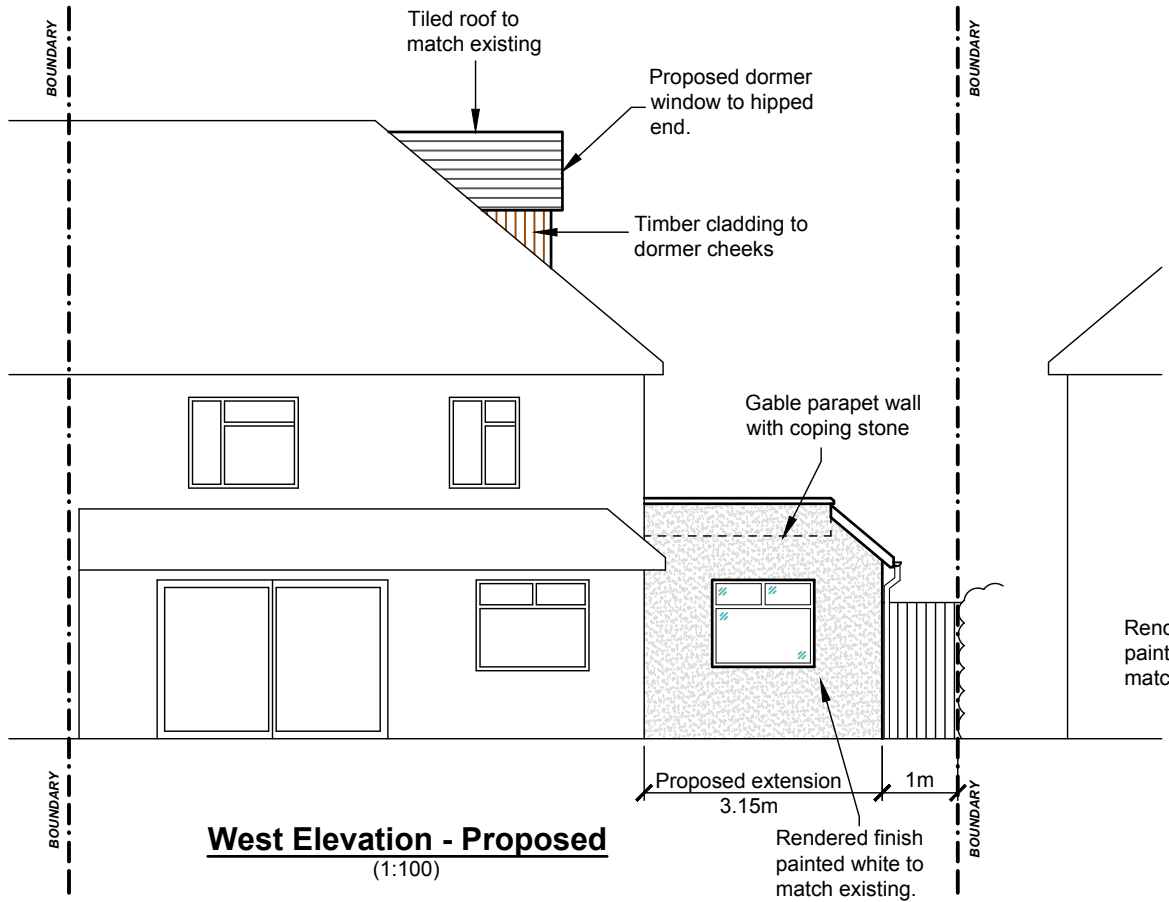

West Elevation - Proposed
(1:100)

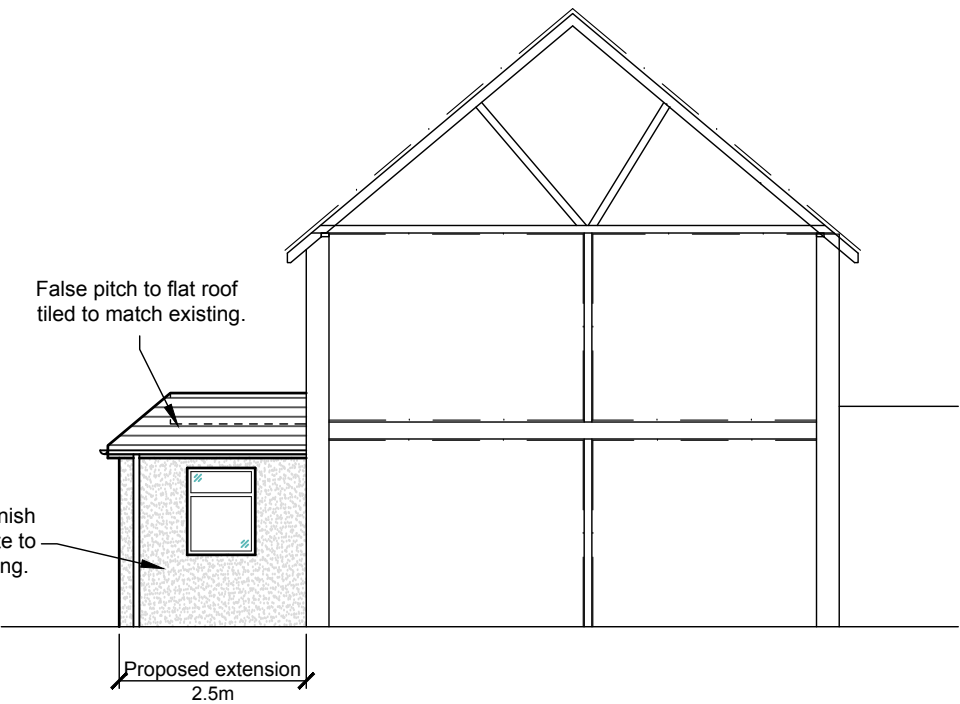

North Elevation - Proposed
(1:100)

A	09.06.17	Issued for planning approval		JM
-	17.05.17	Issued for information		JM
MK	DATE	REVISION		BY
JOB TITLE				
21 Wyke Lane North Bognor Regis PO22 8LE				
CLIENT				
Mr S Gracey				
SCALE		1:100	DRG. SIZE A3	
DATE April 2017		ENG / TECH AC / JDM	CHECKED	
DRAWING TITLE				
Proposed Elevations				
STRUCTURAL AND CIVIL CONSULTING ENGINEERS				
Forder House, High Street, Buriton, Petersfield, Hampshire GU31 5RX		Telephone: 01730 266944 www.andrewsnewby.co.uk		 ANDREWS NEWBY PARTNERSHIP
DRAWING No.			REVISION	
3837 / 08			A	