


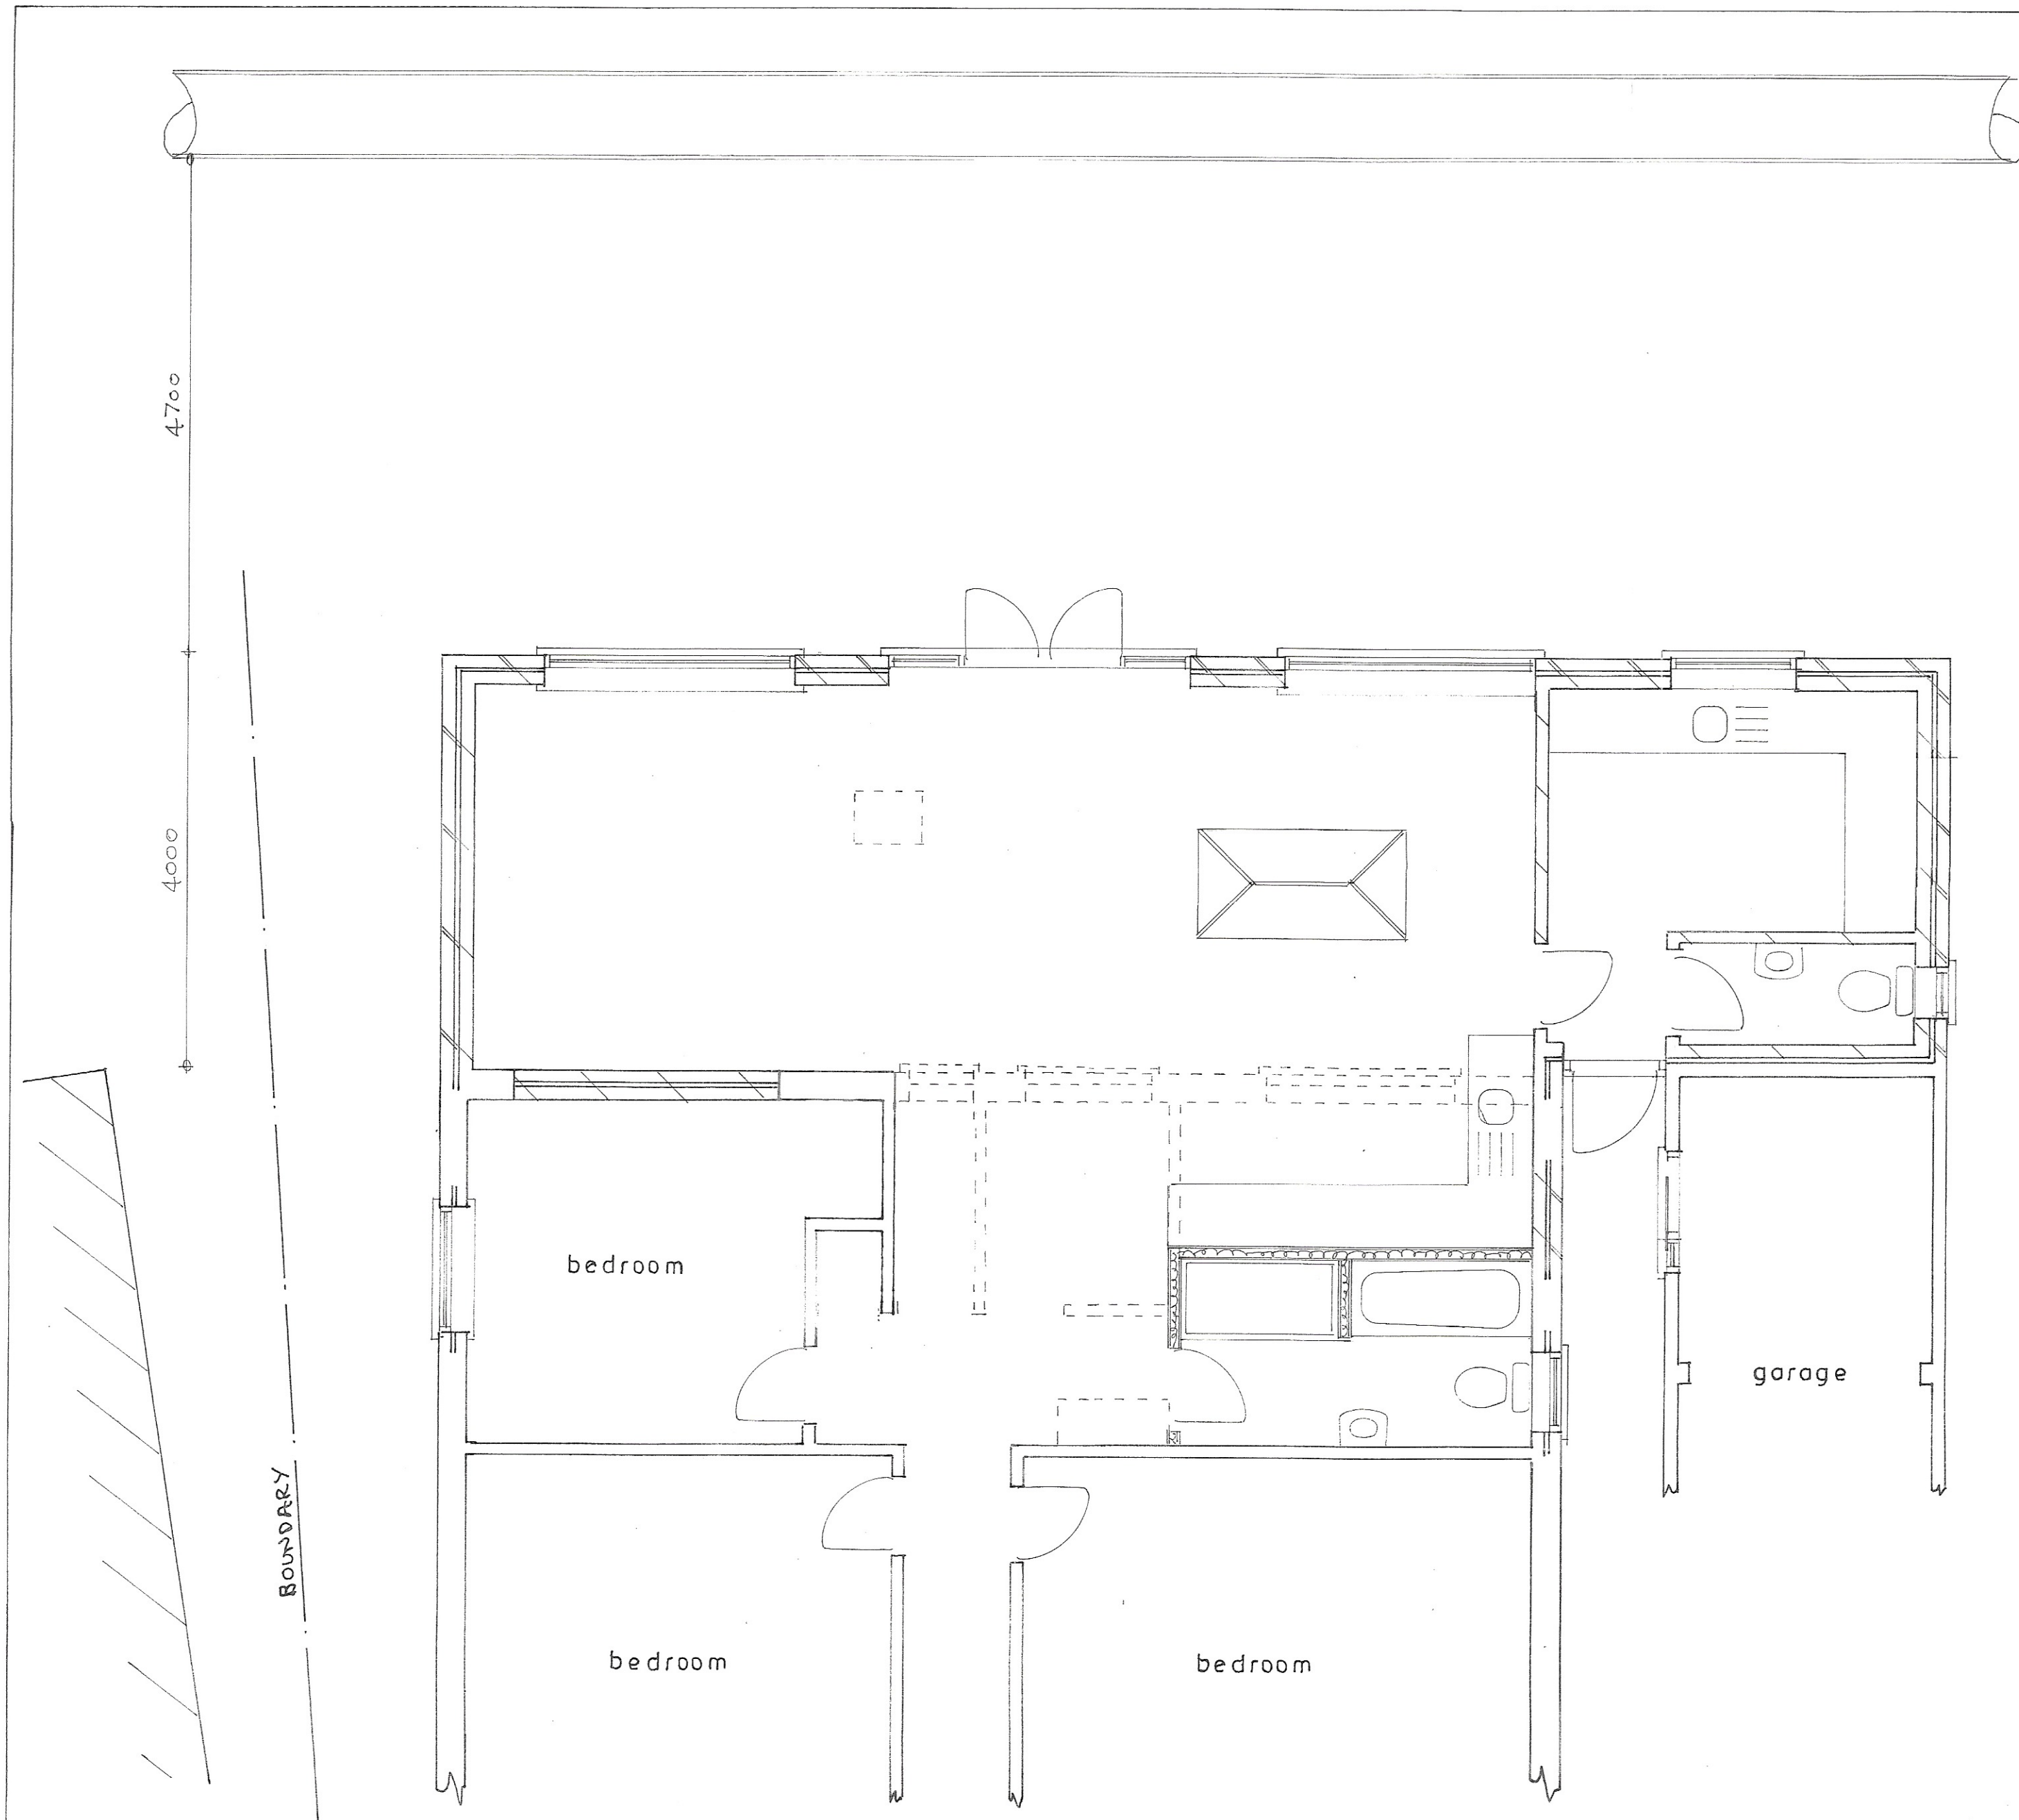

Proposed


Plan
1 : 50

PROPOSED SINGLE STOREY EXTENSION AT 19, WORDSWORTH GARDENS, FELPHAM
FOR MRS.C. BADGER-CLARK AND MR.M.TAFT.



location plan

1 : 1250

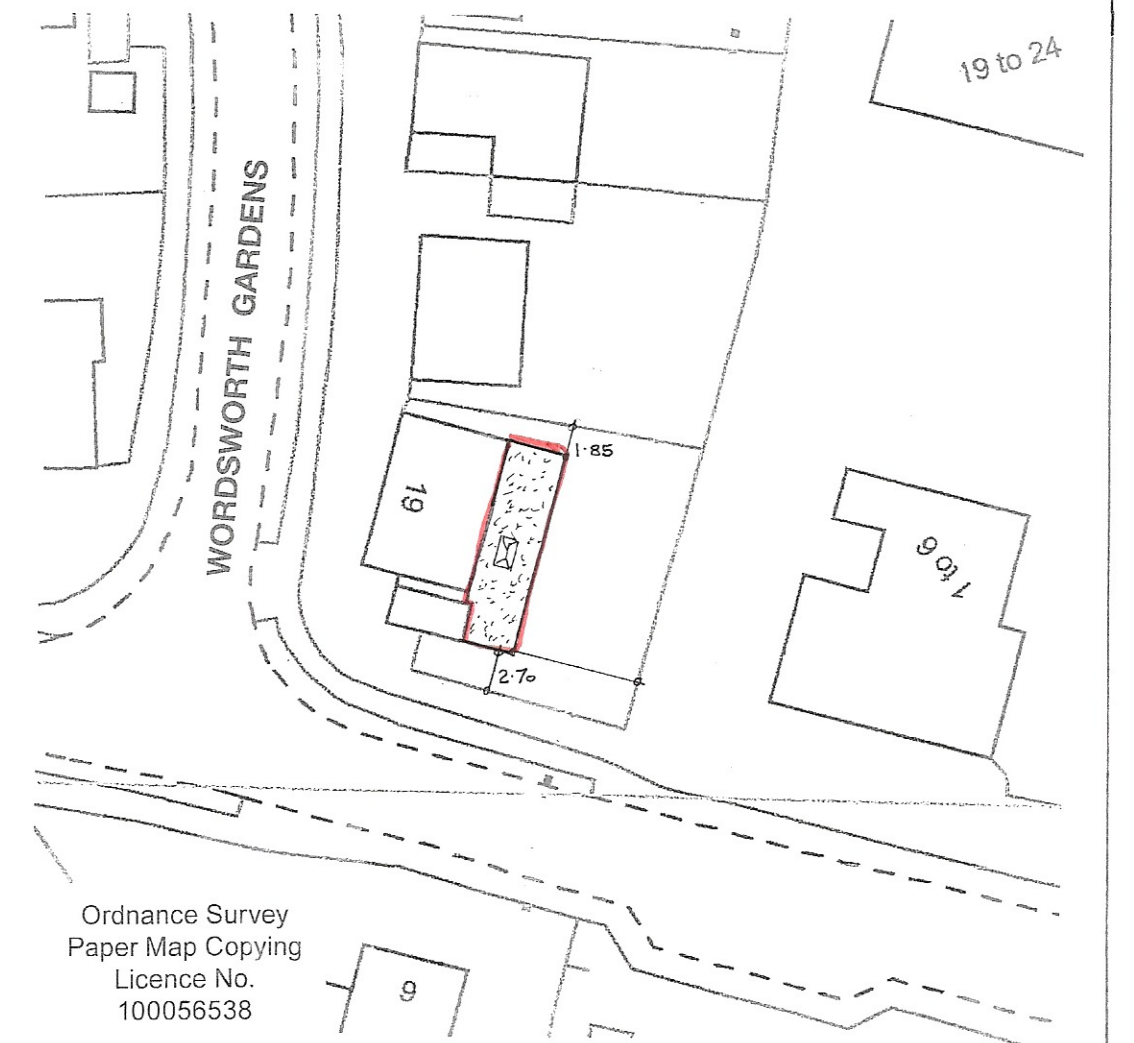

block plan

1 : 500

sheet 1 of 3

Bryan Butcher
Rainbow Cottage
Nyetimber Lane
Bognor Regis PO21 3JX
01243 266871
07973 233442
bryan.butcher@btinternet.com
www.bryanbutcher.com