


Metres

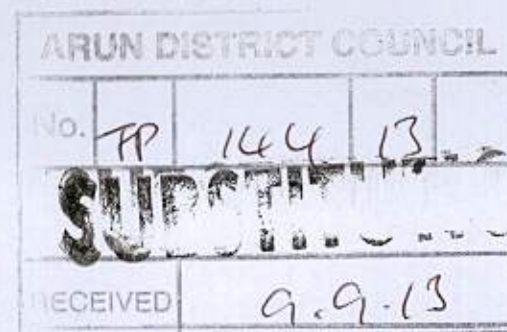

Technical Drawings Ltd  
 Drop Anchor, Drift Lane,  
 Bosham, West Sussex, PO18 8PP  
 Tel: 01243 572414  
 info@loftconversionplansuk.co.uk

Mr D Sawyer  
 11 Chesswood  
 Avenue  
 Felpham  
 West Sussex  
 PO22 6AX

### Block Plan

Project Number: 11CHE-13  
 Date: 20th August 2013  
 Drawn By: Technical Drawings Ltd  
 Checked By: JEG

Drawing No:  
**Block Plan**  
 Scale: 1:500 A3