

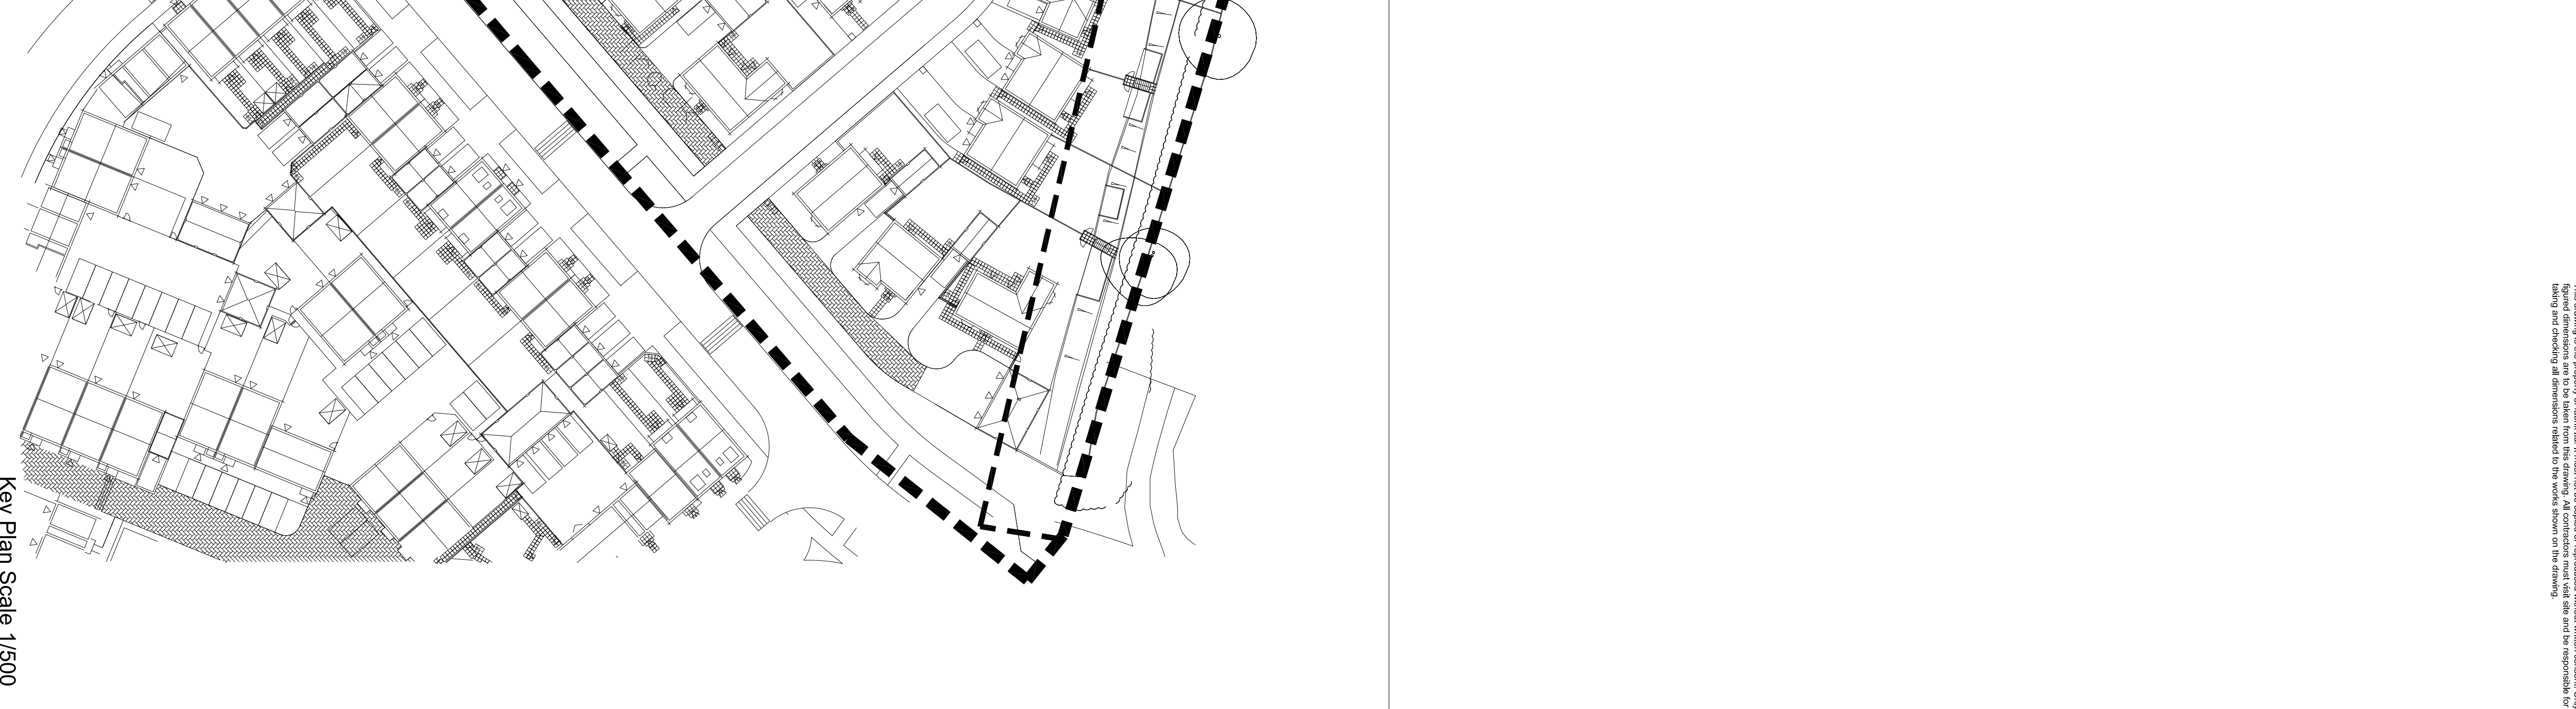
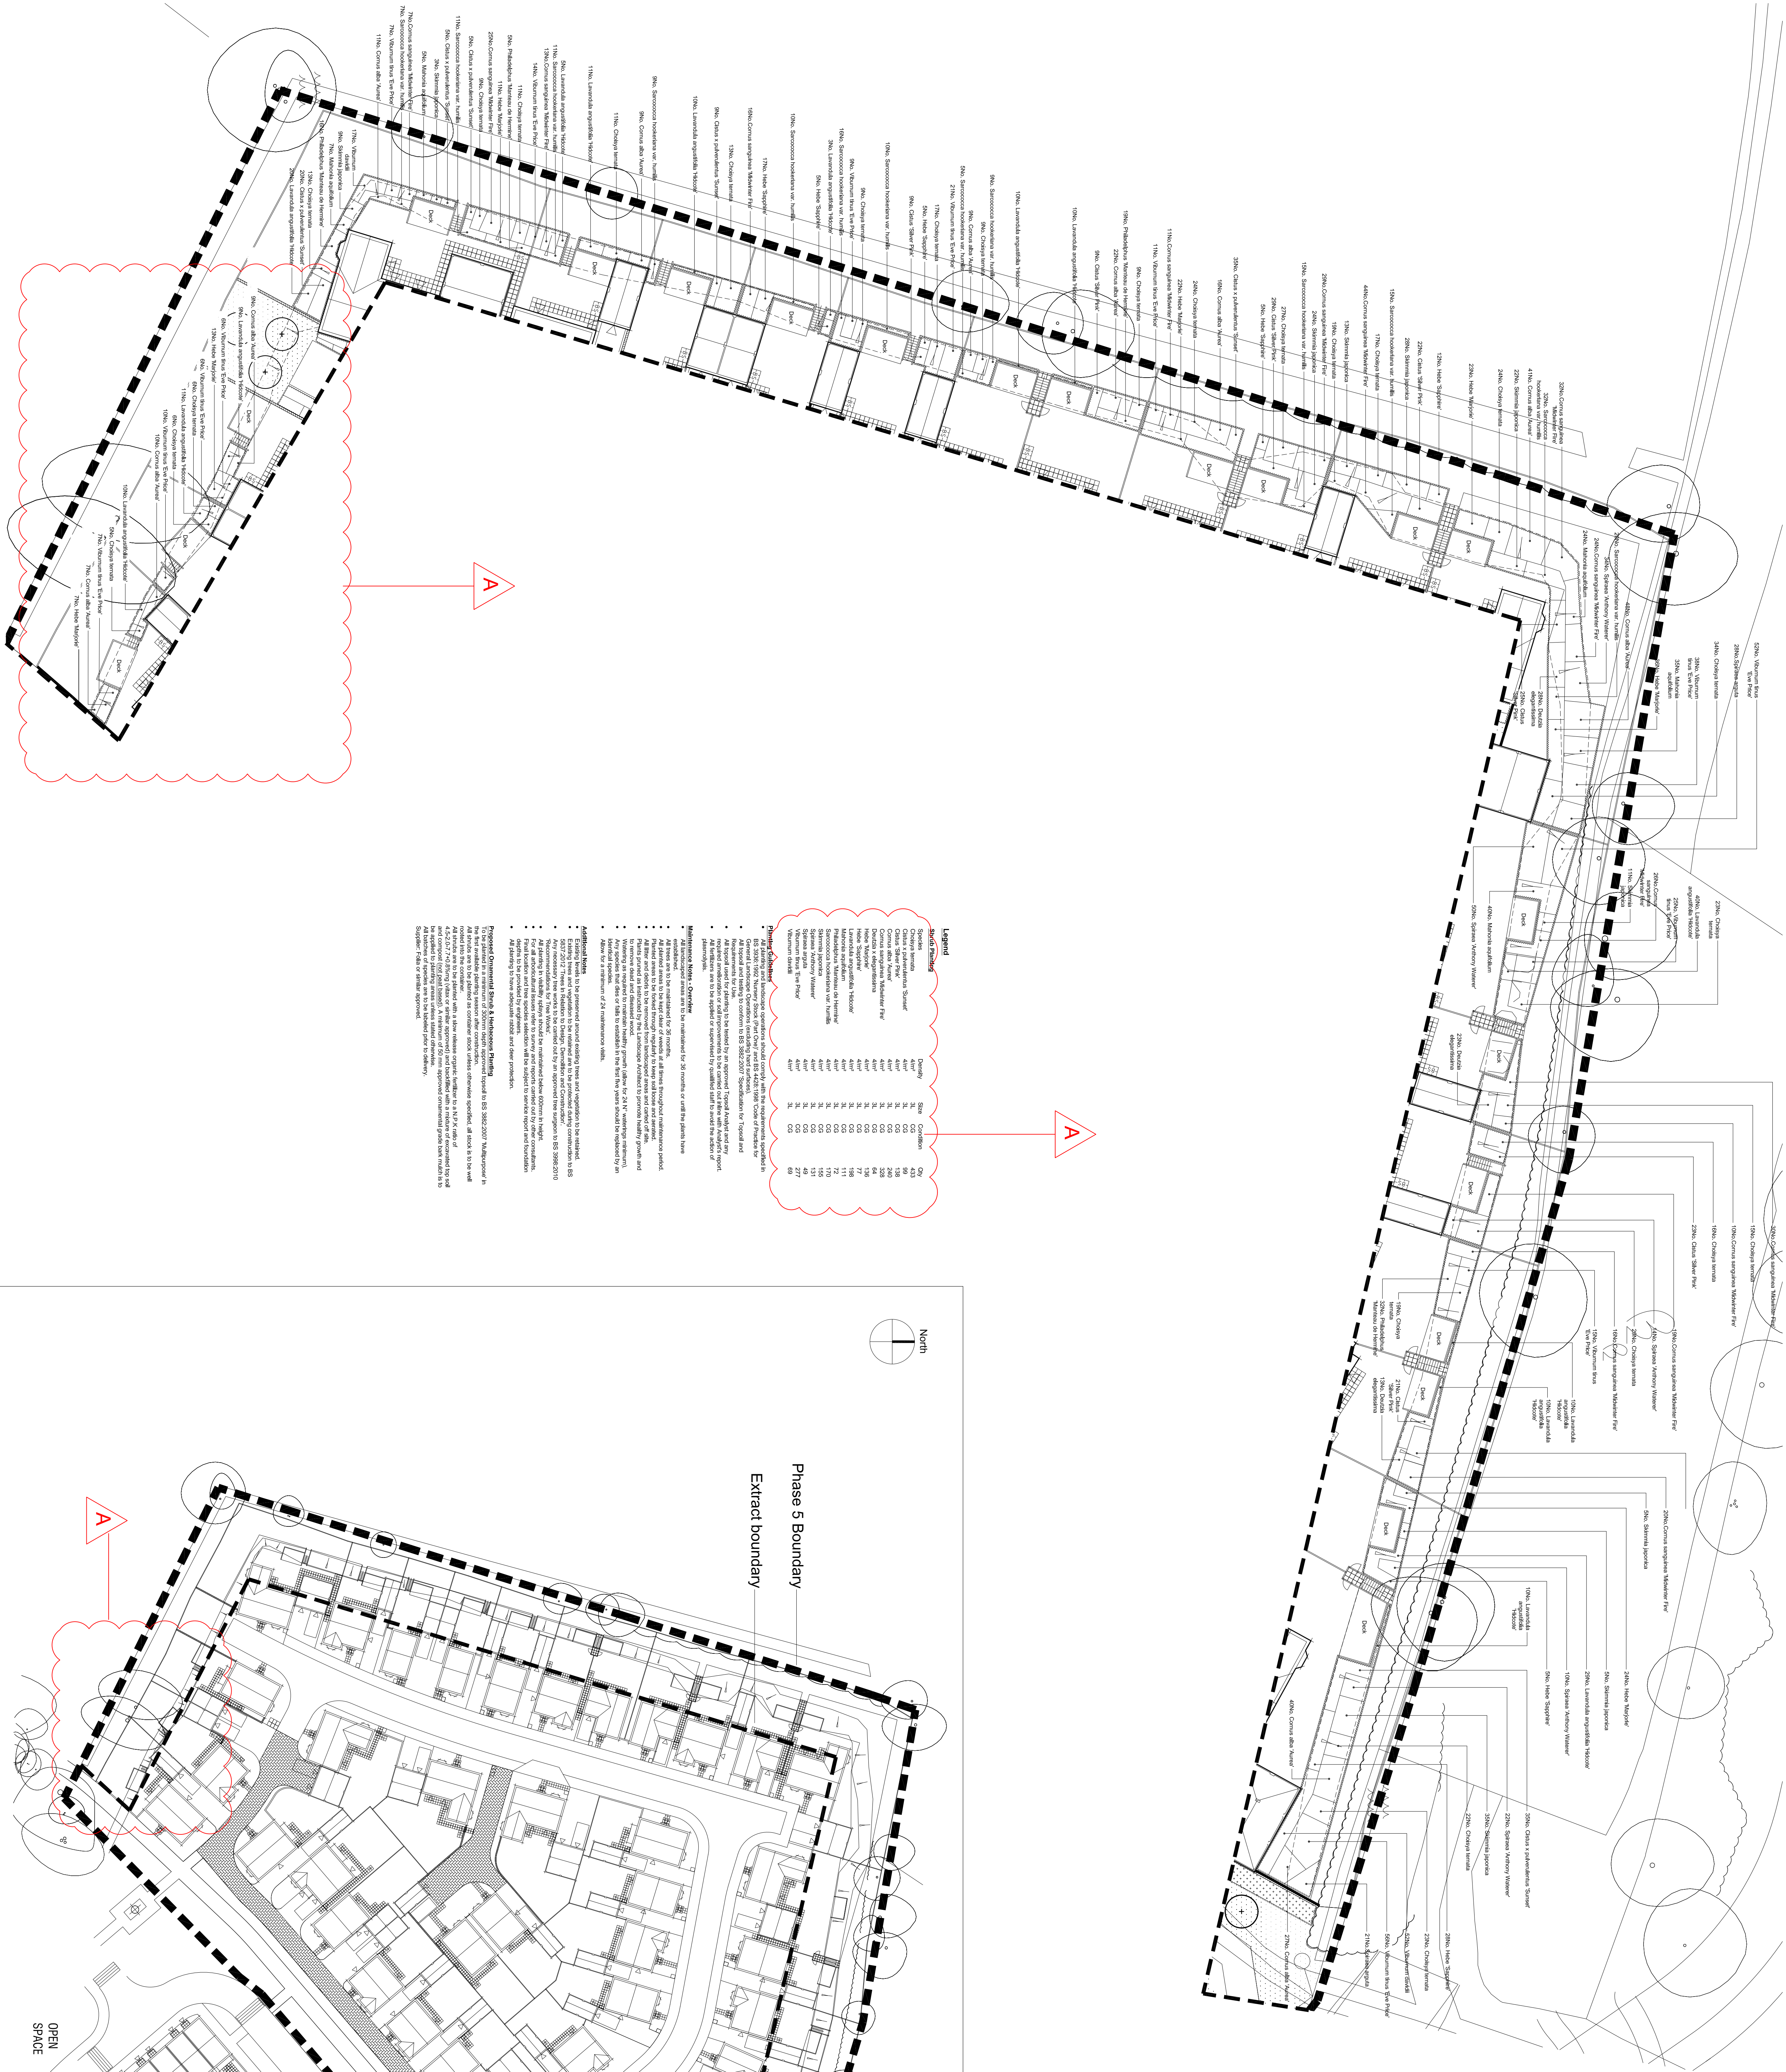


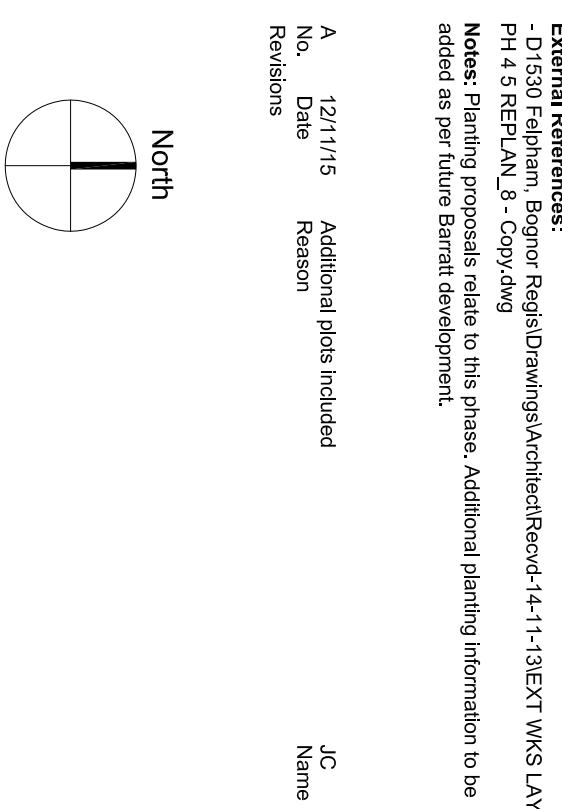

fabrik
386 High Street
Alton
Hampshire
GU34 1BD
T : 01420 583250
F : 01420 583251
E : studio@fabrik.com
F : 01420 584243

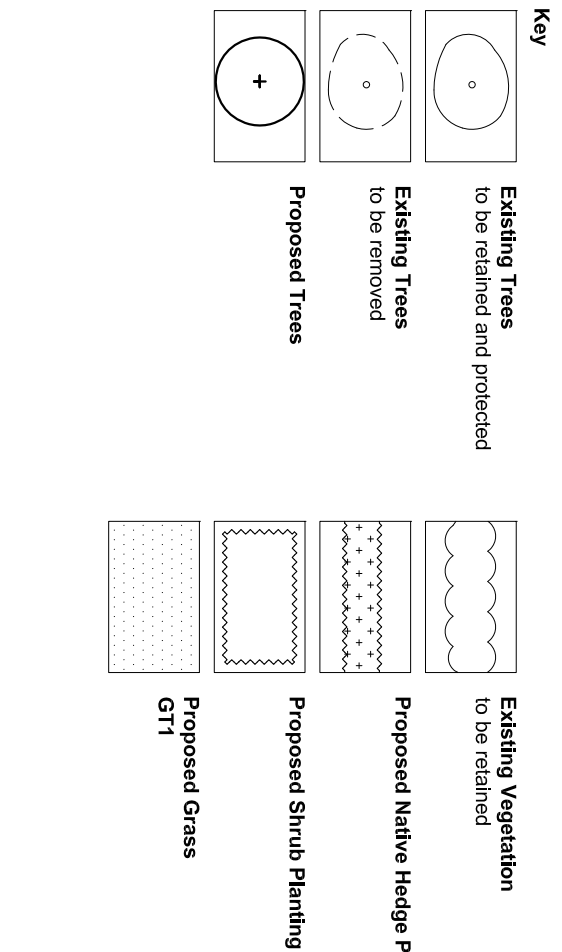

Project
Felpham, Bognor Regis
for Barratt & David Wilson Homes

Scale
1 : 250@A0
Drawing No.
D1530.L.901

Date
Nov'14

Drawn
jam

Revision
A

Issued for Design/Information
Issued for Planning Approval
Issued for Construction
As Built

Copyright Reserved