

SERVER1\DESIGN\CURRENT PROJECTS\BARRATT SOUTHAMPTON\PELPHAM WEST SUSSEX SITE LAYOUT\PHASE 4.5\EXT WKS LAYOUT PH 4.5 RE-PLAN.8


ARUN DISTRICT COUNCIL PP145165DOC

REFER TO DWG. No. EXT-WKS/PH4-5/130912-09

ARC.A



REFER TO DWG. No. EXT-WKS/PH4-5/130912-07

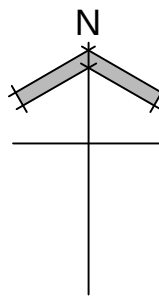

Drawn by :	CMI	Checked by :	
Date:	FEB 14		
© This drawing and the works depicted contains information that is the copyright of Carlton Design Partnership Ltd. The drawing may also contain copyrighted information of third parties. This drawing or part thereof may not be reproduced, re-used or altered except with the written permission of the originators. No liability will be accepted for amendments made by third parties. Scaled measurements must not be taken from this drawing. Any discrepancy or disparity must be notified to the originator in writing. This drawing may contain Ordnance Survey data that is subject to Crown Copyright. All Rights reserved.			
Revisions			

Rev	Date	Drawn	Checked
A.	31.03.14.	CMI.	
PLOT REFERENCES AMENDED.			
B.	23.04.14.	CMI.	
RAISED TIMBER DECKS ADDED TO REAR GARDENS.			
C.	17.06.14.	CMI.	
1.1M POST AND RAIL FENCE ADDED TO TOP OF BANK.			
D.	26.06.14.	CMI.	
1.1M POST AND RAIL FENCE TO TOP OF BANK AMENDED TO 1.1M PICKET FENCE.			
E.	23.07.14.	CMI.	
EXTENT OF PIER & PANEL AND CBF AMENDED.			
F.	06.08.14.	CMI.	
GROUND PROFILE TO REAR GARDENS AMENDED.			
G.	14.08.14.	MJW.	
PLOTS 21, 22, 25, 30, 31, 32, 33 & 34 - RAISED TIMBER DECKS ADDED TO REAR GARDENS.			

KEY :-

- 1.8m High Brickwork Screen Wall
- 0.6m High Dwarf Wall with Piers & 1.2m High Closeboard Fence Infill between Piers
- 0.9m Timber Post & Rail Fence Incorporating Access Gate
- 1.1m Picket Fence
- 1.8m High Closeboard Fence on Timber Post/Wall-plates & Gravel Boards
- 1.2m High Closeboard Fence on Timber Post/Wall-plates & Gravel Boards
- 1.8m Rear Access Gate. To be fitted with barrel bolt & Suffolk latch.
- Garage Personnel Door
- Porch Slabs
- 0.9m Access Paths
- Patio Area
- Bin Hardstanding
- Raised timber deck with handrail. 4x2.5M. (Plot 17. 6x3M)
- Garden shed, 2x2M or 2x1.25M. Broxap Sheffield stand or similar concreted into base.
- Tarmacadam Surface
- Block Paving with Feature Contrast
- Turf
- Public Open Space
- Extent of Soft Landscaping Proposals
- Extent of H.A Development. Refer to following drawings for detail; EXT-WRKS/PH4.HA/110113. EXT-WRKS/PH5.HA/110113/01. EXT-WRKS/PH5.HA/110113/02.

For soft landscape proposals refer to Fabrik drawings.

For details of road and public footpath surface finishes and civil engineering requirements refer to MJA Consulting drawings.

Project:
FELPHAM.
WEST SUSSEX.

Drawing Title:
PHASE 4&5 RE-PLAN.
EXTERNAL WORKS LAYOUT.
SHEET 8 of 17.



carlton
design partnership

carlton design partnership ltd. 100, 101, 102, 1000

Scale: 1:200 @ A1

Dwg No: EXT-WKS/PH4-5/130912/08 Rev: G